PRECISE GRADING PLANS
FOR
CAREER LOFTS
28100 CABOT ROAD
LAGUNA NIGUEL, CA

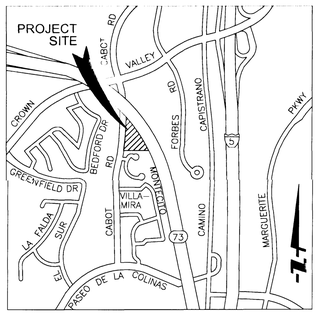

VICINITY MAP
NTS

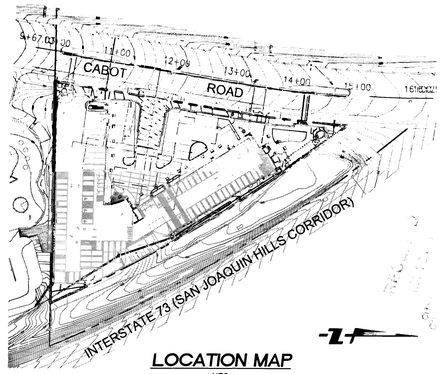

LOCATION MAP
NTS

SHEET INDEX

TITLE SHEET	1
DETAILS	2 – 3
DEMOLITION PLAN	4
EXCAVATION PLAN	5
EROSION CONTROL PLAN – EXCAVATION PHASE	6
PRECISE GRADING SHEET	7 – 9
STORM DRAIN PLAN & PROFILE	10
YARD DRAIN PLAN	11
EROSION CONTROL PLAN	12
SECTIONS	13 – 14
TOTAL SITE PRECISE GRADING	15

BASIS OF BEARINGS:

BEARINGS SHOWN HEREON ARE BASED ON THE CENTERLINE OF CABOT ROAD BEING NORTH 9°22'00" EAST PER PARCEL MAP NO. 88-274, FILED IN BOOK 253, PAGES 1 THROUGH 5, INCLUSIVE, OF PARCEL MAPS, RECORDS OF ORANGE COUNTY, CALIFORNIA.

BENCH MARK:

BENCHMARK DESIGNATION: 3-3/4" ORANGE COUNTY SURVEYOR ALUMINUM DISK STAMPED "3U-4-70"

MONUMENT RECOVERY: SET IN THE NORTHWESTERLY CORNER OF A CONCRETE BRIDGE ABUTMENT; NORTHWESTERLY CORNER OF THE INTERSECTION OF FORBES ROAD AND CROWN VALLEY PARKWAY, 150 FT. WESTERLY OF THE CENTERLINE OF FORBES ROAD AND 22.6 FT. NORTHERLY OF CROWN VALLEY PARKWAY. MONUMENT IS LEVEL WITH THE BRIDGE DECK.

ELEVATION = 392.547 FEET (NAVD 88 DATUM, O.C.S. ADJUSTMENT 1995)

LEGAL DESCRIPTION:

REAL PROPERTY IN THE CITY OF LAGUNA NIGUEL, COUNTY OF ORANGE, STATE OF CALIFORNIA, DESCRIBED AS FOLLOWS:

PARCEL 2 PARCEL MAP NO. 88-274, AS SHOWN ON A MAP FILED IN BOOK 253, PAGES 1 THROUGH 5, INCLUSIVE, OF PARCEL MAPS, IN THE OFFICE OF THE COUNTY RECORDER OF ORANGE COUNTY, CALIFORNIA.

APN: 637-202-14

CIVIL ENGINEER

ORIANA SLASOR, P.E.
FUSCOE ENGINEERING, INC.
16795 VON KARMAN, SUITE 100
IRVINE, CA 92606
PHONE: (949) 474-1960
FAX: (949) 474-5315

SOILS ENGINEER

DAVID ALBUS
ALBUS-KERI & ASSOCIATES, INC
1011 N. ARMANDO ST
ANAHEIM, CA 92705
(714) 630-1626

OWNER

UNITED AMERICAN PROPERTIES
4695 JAMBOREE RD.
NEWPORT BEACH, CA 92660
TEL: (949) 756-8800
FAX: (949) 756-8811

EARTHWORK QTY.

DESCRIPTION	CUT	FILL
MASS EXCAVATION	27,342 CY	6,569 CY
SHRINKAGE 7%	-1,914 CY	
REMEDIAL GRADING	2,818 CY	REPLACE 3,156 CY
TOTAL EARTHWORK	28,246 CY	9,725 CY

EXPORT: 18,521 CY

GRADING QUANTITIES SHOWN ABOVE ARE FOR BONDING PURPOSES ONLY. SITE CONTRACTOR IS RESPONSIBLE FOR VERIFYING ALL QUANTITIES PRIOR TO BIDDING AND CONSTRUCTION.

REGISTERED PROFESSIONAL ENGINEER — DEBRA VALLE SCHALES — NO. 43101 — 11/4/13 — CIVIL — STATE OF CALIFORNIA

REGISTERED PROFESSIONAL ENGINEER — DAVID E. ALBUS — No. 2455 Exp. 12/31/14 — GEOTECHNICAL — STATE OF CALIFORNIA

CITY OF LAGUNA NIGUEL STANDARD GRADING NOTES

1. ALL WORK SHALL BE IN ACCORDANCE WITH THE GRADING CODE OF THE CITY OF LAGUNA NIGUEL, STANDARD SPECIFICATIONS FOR PUBLIC WORKS CONSTRUCTION, LATEST EDITION, AND ANY SPECIAL REQUIREMENTS OF THE PERMIT. A COPY OF THE GRADING CODE AND MANUAL SHALL BE RETAINED ON THE JOB SITE WHILE WORK IS IN PROGRESS. WHEN REFERENCED ON THE PLANS, A COPY OF OC PUBLIC WORKS STANDARD PLANS SHALL ALSO BE RETAINED ON THE SITE.
2. GRADING SHALL NOT BE STARTED WITHOUT FIRST NOTIFYING THE CITY GRADING INSPECTOR, A PRE GRADING MEETING ON THE SITE IS REQUIRED BEFORE START OF GRADING WITH THE FOLLOWING PEOPLE PRESENT: OWNER, GRADING CONTRACTOR, DESIGN CIVIL ENGINEER, SOIL ENGINEER, GEOLOGIST, CITY GRADING INSPECTOR AND WHEN REQUIRED THE ARCHAEOLOGIST AND PALEONTOLOGIST. THE REQUIRED INSPECTIONS FOR GRADING WILL BE EXPLAINED AT THIS MEETING.
3. AN APPROVED COPY OF THE GRADING PLAN SHALL BE ON THE PERMITTED SITE WHILE WORK IS IN PROGRESS.
4. CUT AND FILL SLOPES SHALL BE NO STEEPER THAN 2 FOOT HORIZONTAL TO 1 FOOT VERTICAL (2:1).
5. FILLS SHALL BE COMPACTED THROUGHOUT TO A MINIMUM OF 90% RELATIVE DENSITY. AGGREGATE BASE FOR ASPHALTIC AREAS SHALL BE COMPACTED TO MINIMUM OF 95% RELATIVE DENSITY. MAXIMUM DENSITY SHALL BE DETERMINED BY CALIFORNIA BUILDING CODE STANDARD NO. 70-1 OR APPROVED EQUIVALENT, AND FIELD DENSITY BY CALIFORNIA BUILDING CODE STANDARD NO. 70-2 OR APPROVED EQUIVALENT.
6. AREAS TO RECEIVE FILL SHALL BE PROPERLY PREPARED AND APPROVED IN WRITING BY THE SOIL ENGINEER AND THE BUILDING OFFICIAL PRIOR TO PLACING FILL.
7. FILLS SHALL BE BENCHED INTO COMPETENT MATERIAL PER OC PUBLIC WORKS STANDARD PLAN NO. 1322.
8. ALL EXISTING FILLS SHALL BE APPROVED BY THE BUILDING OFFICIAL OR REMOVED PRIOR TO PLACING ADDITIONAL FILLS.
9. ANY EXISTING IRRIGATION LINES AND CISTERNS SHALL BE REMOVED, OR CRUSHED IN PLACE, AND APPROVED BY THE BUILDING OFFICIAL AND SOIL ENGINEER.
10. STOCKPILING OF EXCESS MATERIAL SHALL BE APPROVED BY THE BUILDING OFFICIAL PRIOR TO EXCAVATION.
11. THE DESIGN ENGINEER, AS A CONDITION OF ROUGH GRADE APPROVAL, SHALL PROVIDE BLUE TOP WITH ACCOMPANYING WITNESS STAKE, SET AT THE CENTER OF EACH PAD REFLECTING THE PAD ELEVATION FOR PRECISE PERMITS AND A BLUE TOP WITH WITNESS STAKE SET AT THE DRAINAGE SWALES HIGH POINT REFLECTING THE HIGH POINT ELEVATION FOR PRELIMINARY PERMITS.
12. ALL TRENCH BACKFILLS SHALL BE TESTED AND APPROVED BY THE SOIL ENGINEER PER THE GRADING CODE,
13. THE ENGINEERING GEOLOGIST AND SOIL ENGINEER SHALL AFTER CLEARING AND PRIOR TO THE PLACEMENT OF FILL IN CANYONS, INSPECT EACH CANYON FOR AREAS OF ADVERSE STABILITY AND TO DETERMINE THE PRESENCE OR ABSENCE OF SUBSURFACE WATER OR SPRING FLOW, IF NEEDED, SUBDRAINS WILL BE DESIGNED AND CONSTRUCTED PRIOR TO THE PLACEMENT OF FILL IN EACH RESPECTIVE CANYON.
14. SUBDRAIN OUTLETS SHALL BE COMPLETED AT THE BEGINNING OF THE SUBDRAIN CONSTRUCTION.
15. THE EXACT LOCATION OF THE SUBDRAINS SHALL BE SURVEYED IN THE FIELD FOR LINE/GRADE AND REFLECTED ON AS-GRADED PLANS.
16. ALL CUT SLOPES SHALL BE INVESTIGATED BOTH DURING AND AFTER GRADING BY THE ENGINEERING GEOLOGIST TO DETERMINE IF ANY SLOPE STABILITY PROBLEMS EXIST. SHOULD EXCAVATION DISCLOSE ANY GEOLOGICAL HAZARDS OR POTENTIAL GEOLOGICAL HAZARDS, THE ENGINEERING GEOLOGIST SHALL SUBMIT RECOMMENDED TREATMENT TO THE BUILDING OFFICIAL FOR APPROVAL.
17. WHERE SUPPORT OR BUTTRESSING OF CUT AND NATURAL SLOPES IS DETERMINED TO BE NECESSARY BY THE ENGINEERING GEOLOGIST AND SOIL ENGINEER, THE SOIL ENGINEER SHALL SUBMIT DESIGN, LOCATIONS AND CALCULATIONS TO THE BUILDING OFFICIAL PRIOR TO CONSTRUCTION. THE ENGINEERING GEOLOGIST AND SOIL ENGINEER SHALL INSPECT AND CONTROL THE CONSTRUCTION OF THE BUTTRESSING AND CERTIFY TO THE STABILITY OF THE SLOPE AND ADJACENT STRUCTURES UPON COMPLETION,
18. WHEN CUT PADS ARE BROUGHT TO NEAR GRADE, THE ENGINEERING GEOLOGIST SHALL DETERMINE IF THE BEDROCK IS EXTENSIVELY FRACTURED OR FAULTED AND WILL READILY TRANSMIT WATER. IF CONSIDERED NECESSARY BY THE ENGINEERING GEOLOGIST AND SOIL ENGINEER, A COMPACTED FILL BLANKET WILL BE PLACED,
19. THE ENGINEERING GEOLOGIST SHALL PERFORM PERIODIC INSPECTIONS AND SUBMIT A COMPLETE REPORT AND MAP UPON COMPLETION OF THE ROUGH GRADING,
20. THE COMPACTION REPORT AND APPROVAL FOR THE SOIL ENGINEER SHALL INDICATE THE TYPE OF FIELD-TESTING PERFORMED, EACH TEST SHALL BE IDENTIFIED WITH A METHOD OF OBTAINING THE IN-PLACE DENSITY, WHETHER SAND CONE OR DRIVE RING AND SHALL BE SO NOTED FOR EACH TEST. SUFFICIENT MAXIMUM DENSITY DETERMINATIONS SHALL BE PERFORMED TO VERIFY THE ACCURACY OF THE MAXIMUM DENSITY CURVES USED BY THE FIELD TECHNICIAN.
21. THE SOIL ENGINEER AND ENGINEERING GEOLOGIST SHALL PERFORM SUFFICIENT INSPECTIONS AND BE AVAILABLE DURING GRADING AND CONSTRUCTION TO VERIFY COMPLIANCE WITH THE PLANS, SPECIFICATIONS AND THE CODE WITHIN THEIR PURVIEW.
22. THE CIVIL ENGINEER SHALL BE AVAILABLE DURING GRADING TO VERIFY COMPLIANCE WITH THE PLANS, SPECIFICATIONS, CODE AND ANY SPECIAL CONDITIONS OF THE PERMIT WITHIN THE PURVIEW.
23. THE PERMITTEE IS RESPONSIBLE FOR DUST CONTROL MEASURES.
24. SANITARY FACILITIES SHALL BE MAINTAINED ON THE SITE.
25. THE LOCATION AND PROTECTION OF ALL UTILITIES IS THE RESPONSIBILITY OF THE PERMITTEE.
26. APPROVED PROTECTIVE MEASURES AND TEMPORARY DRAINAGE PROVISIONS SHALL BE USED TO PROTECT ADJOINING PROPERTIES DURING GRADING.
27. ANY EXISTING WATER WELLS SHALL BE ABANDONED IN COMPLIANCE WITH THE SPECIFICATIONS APPROVED BY COUNTY OF ORANGE, HUMAN SERVICES AGENCY, DIVISION OF ENVIRONMENTAL HEALTH.
28. ANY EXISTING OIL WELLS SHALL BE ABANDONED IN COMPLIANCE WITH THE ORANGE COUNTY OIL CODE TO THE APPROVAL OF OC PUBLIC WORKS/REGULATIONS SPECIAL SERVICE SECTION.
29. ANY EXISTING CESSPOOLS AND SEPTIC TANKS SHALL BE ABANDONED IN COMPLIANCE WITH THE CALIFORNIA PLUMBING CODE TO THE APPROVAL OF CITY PLANNING/BUIDING DIVISIONS, SPECIAL SERVICE SECTION.
30. PRIOR TO FINAL APPROVAL, THE CIVIL ENGINEER SHALL CERTIFY TO THE BUILDING OFFICIAL THE AMOUNT OF EARTH MOVED DURING THE GRADING OPERATION.
31. THE PERMITTEE SHALL COMPLY WITH THE GRADING CODE REQUIREMENTS WHEN AN EXCESS OF 5,000 CUBIC YARDS OF EACH IS TRANSPORTED TO OR FROM A PERMITTED SITE ON PUBLIC ROADWAYS.
32. ASPHALT CONCRETE SHALL BE CONSTRUCTED PER THE REQUIREMENTS OF OC PUBLIC WORKS STANDARD PLAN NO. 1805.
33. AGGREGATE BASE SECTION SHALL BE CONSTRUCTED PER OC PUBLIC WORKS STANDARD NO. 1804.
34. ALL CONCRETE STRUCTURES THAT COME IN CONTACT WITH THE ON-SITE SOILS SHALL BE CONSTRUCTED WITH TYPE V CEMENT, UNLESS DEEMED UNNECESSARY BY SOLUBLE SULPHATE-CONTENT TESTS CONDUCTED BY THE SOIL ENGINEER.
35. EXPORT SOIL MUST BE TRANSPORTED TO A LEGAL DUMP OR TO A PERMITTED SITE APPROVED BY THE DISTRICT GRADING INSPECTOR.
36. SLOPES EXCEEDING 5 FEET IN HEIGHT SHALL BE PLANTED WITH APPROVED PLANT MATERIAL. IN ADDITION, EXCEEDING 15 FEET IN HEIGHT SHALL BE PROVIDED WITH AN APPROVED IRRIGATION SYSTEM, UNLESS OTHERWISE APPROVED BY THE HE BUILDING OFFICIAL.
37. THE GRADING CONTRACTOR SHALL SUBMIT A STATEMENT OF COMPLIANCE TO THE APPROVED GRADING PLAN PRIOR TO FINAL APPROVAL.
38. ASPHALT SECTIONS MUST BE PER CODE: PARKING STALLS = 3" A/C OVER 6" CALC, DRIVES 3" A/C OVER 10" (COMM.) 12" (INDUSTRIAL). OR: PRIOR TO ROUGH GRADE RELEASE FOR BUILDING PERMITS BY THE DISTRICT GRADING INSPECTOR, THE SOIL ENGINEER SHALL SUBMIT FOR APPROVAL, PAVEMENT SECTION RECOMMENDATIONS BASED ON 'R' VALUE ANALYSIS OF THE SUB-GRADE SOILS, AND EXPECTED TRAFFIC INDICES.
39. PRELIMINARY SOIL AND GEOLOGY REPORTS AND ALL SUBSEQUENT REPORTS AS APPROVED BY THE CITY GRADING SECTION ARE CONSIDERED A PART OF THE APPROVED GRADING PLAN.
40. ALL EXISTING DRAINAGE COURSES THROUGH THIS SITE SHALL REMAIN OPEN UNTIL FACILITIES TO HANDLE STORM WATER ARE APPROVED AND FUNCTIONAL; HOWEVER, IN ANY CASE, THE PERMITTEE SHALL BE HELD LIABLE FOR ANY DAMAGE DUE TO OBSTRUCTING NATURAL DRAINAGE PATTERNS.
41. GRADING OPERATIONS INCLUDING MAINTENANCE OF EQUIPMENT WITHIN ONE-HALF MILE OF A HUMAN OCCUPANCY SHALL NOT BE CONDUCTED BETWEEN THE HOURS OF 8 P.M. AND 7 A.M. DAILY, ON SUNDAY OR ON A FEDERAL HOLIDAY.
42. ROOF GUTTERS SHALL BE INSTALLED TO PREVENT ROOF DRAINAGE FROM FALLING ON MANUFACTURED SLOPES.
43. THE PERMITTEE SHALL BE GIVEN REASONABLE NOTICE TO THE OWNER OF ADJOINING LANDS AND BUILDINGS PRIOR TO BEGINNING EXCAVATIONS WHICH MAY AFFECT THE LATERAL AND SUBJACENT SUPPORT OF THE ADJOINING PROPERTY. THE NOTICE SHALL STATE THE INTENDED DEPTH OF EXCAVATION AND WHEN THE EXCAVATION WILL COMMENCE. THE ADJOINING OWNER SHALL BE ALLOWED AT LEAST 30 DAYS AND REASONABLE ACCESS OF THE PERMITTED PROPERTY TO PROTECT HIS STRUCTURE, IF HE SO DESIRES, UNLESS OTHERWISE PROTECTED BY LAW.
44. IN CASE OF EMERGENCY, CALL: GREG CLAYTON CELL PHONE: (702) 525-2461
45. SEDIMENTS FROM AREAS DISTURBED BY CONSTRUCTION SHALL BE RETAINED ON-SITE USING AN EFFECTIVE COMBINATION OF EROSION AND SEDIMENT CONTROLS TO THE MAXIMUM EXTENT PRACTICABLE, AND STOCKPILES OF SOIL SHALL BE PROPERLY CONTAINED TO MINIMIZE SEDIMENT TRANSPORT FROM THE SITE TO STREETS, SIDEWALKS, GUTTERS, DRAIN INLETS OR ADJACENT PROPERTIES VIA RUNOFF, VEHICLE TRACKING OR WIND.
46. ALL SEDIMENT AND CONSTRUCTION DEBRIS WHICH IS TRACKED OR DEPOSITED ONTO PUBLIC OR PRIVATE SIDEWALKS, GUTTERS OR PAVED ROADS SHALL BE REMOVED ON A DAILY BASIS BY SWEEPING OR VACUUMING AND DISPOSED OF PROPERLY. SEDIMENT AND CONSTRUCTION DEBRIS SHALL NOT BE WASHED INTO THE STORM DRAIN SYSTEM, INCLUDING THE GUTTER AND STORM DRAIN INLETS.
47. SANDBAGS, GRAVEL BAGS OR OTHER EFFECTIVE FILTER OR TRAP-TYPE BARRIERS SHALL BE USED WHERE APPROPRIATE TO INTERCEPT AND SLOW THE FLOW OF RUNOFF FROM THE CONSTRUCTION SITE AND TO TRAP SEDIMENT BEFORE IT ENTERS THE STORM DRAIN SYSTEM, INCLUDING GUTTERS AND INLETS. ALL ON-SITE STORM DRAIN INLETS SHALL BE PROTECTED AND OFF-SITE INLETS SHALL BE PROTECTED IN AREAS WHERE CONSTRUCTION ACTIVITY TRACKS SEDIMENT ON PAVED AREAS OR WHERE INLETS RECEIVE RUNOFF FROM DISTURBED AREAS.
48. EQUIPMENT AND WORKERS FOR EMERGENCY WORK SHALL BE MADE AVAILABLE AT ALL TIMES DURING THE RAINY SEASON. NECESSARY MATERIALS SHALL BE AVAILABLE ON SITE AND STOCKPILED AT CONVENIENT LOCATIONS TO FACILITATE RAPID CONSTRUCTION OF TEMPORARY DEVICES WHEN RAIN IS IMMINENT.
49. EROSION CONTROL DEVICES SHALL NOT BE MOVED OR MODIFIED WITHOUT THE APPROVAL OF THE BUILDING OFFICIAL.
50. DURING THE WET SEASON, BETWEEN OCTOBER 1ST AND APRIL 30TH, EROSION CONTROL PROTECTIVE DEVICES AND MEASURES SHALL BE IN PLACE AT THE END OF EACH WORKING DAY WHEN THE 5-DAY PROBABILITY-OF-RAIN EXCEEDS 40%. DURING THE REMAINDER OF THE YEAR, THE EROSION CONTROL PROTECTIVE DEVICES AND MEASURES SHALL BE ONSITE AND READY FOR INSTALLATION WHEN THE 5-DAY PROBABILITY-OF-RAIN EXCEED 50% AND IN PLACE AT THE END OF EACH DAY WHEN THE 48 HOUR PROBABILITY-OF-RAIN EXCEEDS 50%.
51. AFTER A RAINSTORM ALL SILT AND DEBRIS SHALL BE REMOVED FROM STREETS, CHECK BERMS AND BASINS.
52. GRADED AREAS ON THE PERMITTED AREA PERIMETER MUST DRAIN AWAY FROM THE FACE OF SLOPES AT THE CONCLUSION OF EACH WORKING DAY. DRAINAGE TO BE DIRECTED TOWARD DE-SILTING FACILITIES.
53. ALL BARE SLOPES, INCLUDING MANUFACTURED SLOPES, SHALL BE PROVIDED WITH PROTECTIVE EROSION CONTROL MEASURES.
54. EROSION CONTROL SYSTEMS ARE DYNAMIC AND WILL CHANGE BASED ON CHANGES IN SITE DEVELOPMENT AND WEATHER CONDITIONS. THEREFORE, UPON INSPECTION, ADDITIONAL EROSION AND SEDIMENT CONTROL MEASURES MAYBE REQUIRED BY THE CITY INSPECTOR TO MINIMIZE EROSION AND SEDIMENT TRANSPORT FROM AREAS OF THE SITE TO STREETS, SIDEWALKS, GUTTERS, DRAIN INLETS OR ADJACENT PROPERTIES.
55. THE PERMITTEE AND CONTRACTOR SHALL BE RESPONSIBLE AND SHALL TAKE NECESSARY PRECAUTIONS TO PREVENT PUBLIC TRESPASS ONTO AREAS WHERE IMPOUNDED WATER CREATES A HAZARDOUS CONDITION.
56. THE PERMITTEE AND CONTRACTOR SHALL INSPECT THE EROSION CONTROL WORK AND INSURE THAT THE WORK IS IN ACCORDANCE WITH THE APPROVED PLANS. UNDERGROUND STORAGE TANK REMOVAL

UNDERGROUND STORAGE TANK REMOVAL

57. IN THE EVENT THAT SOIL CONTAMINATION IS DISCOVERED DURING EXCAVATION AND REMOVAL OF AN EXISTING TANK, WORK SHALL BE STOPPED UNTIL A SITE ASSESSMENT AND MITIGATION PLAN HAS BEEN PREPARED, SUBMITTED AND APPROVED BY HCA/ENVIRONMENTAL HEALTH AND THE GRADING SECTION.
58. ISSUANCE OF A GRADING PERMIT DOES NOT ELIMINATE THE NEED FOR PERMITS FROM OTHER AGENCIES WITH REGULATORY RESPONSIBILITIES FOR CONSTRUCTION ACTIVITIES ASSOCIATED WITH THE WORK AUTHORIZE ON THIS PLAN.

SPECIAL NOTE

59. SURVEY MONUMENTS SHALL BE PRESERVED AND REFERENCED BEFORE CONSTRUCTION AND REPLACED AFTER CONSTRUCTION PURSUANT TO SECTION 8771 OF THE BUSINESS AND PROFESSIONAL CODE."

WATER QUALITY

60. SEDIMENTS FROM AREAS DISTURBED BY CONSTRUCTION SHALL BE RETAINED ON SITE USING AN EFFECTIVE COMBINATION OF EROSION AND SEDIMENT CONTROLS TO THE MAXIMUM EXTENT PRACTICABLE; AND STOCKPILES OF SOIL SHALL BE PROPERLY CONTAINED TO MINIMIZE SEDIMENT TRANSPORT FROM THE SITE TO STREETS, SIDEWALKS, GUTTERS, DRAIN INLETS OR ADJACENT PROPERTIES VIA RUNOFF, VEHICLE TRACKING OR WIND.
61. ALL SEDIMENT AND CONSTRUCTION DEBRIS WHICH IS TRACKED OR DEPOSITED ONTO PUBLIC OR PRIVATE SIDEWALKS, GUTTERS OR PAVED ROADS SHALL BE REMOVED ON A DAILY BASIS BY SWEEPING OR VACUUMING AND DISPOSED OF PROPERLY. SEDIMENT AND CONSTRUCTION DEBRIS SHALL NOT BE WASHED INTO THE STORM-DRAIN SYSTEM, INCLUDING THE GUTTER AND STORM-DRAIN INLETS.
62. SANDBAGS, GRAVEL-BAGS OR OTHER EFFECTIVE FILTER OR TRAP-TYPE BARRIERS SHALL BE USED WHERE APPROPRIATE TO INTERCEPT AND SLOW THE FLOW OF RUNOFF FROM THE CONSTRUCTION SITE AND TO TRAP SEDIMENT BEFORE IT ENTERS THE STORM-DRAIN SYSTEM, INCLUDING GUTTERS AND INLETS. ALL ON-SITE STORM-DRAIN INLETS SHALL BE PROTECTED AND OFF-SITE INLETS SHALL BE PROTECTED IN AREAS WHERE CONSTRUCTION ACTIVITY TRACKS SEDIMENT ON PAVED AREAS OR WHERE INLETS RECEIVE RUNOFF FROM DISTURBED AREAS,
63. WATER AND/OR OTHER DUST PALLIATIVE AND STABILIZATION METHODS SHOULD BE USED TO PREVENT OR ALLEVIATE DUST NUISANCES (DUST CONTROL) GENERATED BY CONSTRUCTION ACTIVITIES. COVERING SMALL STOCKPILES OF SOIL AND DEBRIS OR AREAS WITH UN-STABILIZED SOIL IS AN ALTERNATIVE TO APPLYING WATER OR OTHER DUST PALLIATIVES.
64. CONSTRUCTION-RELATED MATERIALS, WASTES, SPILLS OR RESIDUES SHALL BE RETAINED ON SITE TO MINIMIZE TRANSPORT FROM THE SITE TO STREETS, SIDEWALKS, GUTTERS, DRAIN INLETS OR ADJOINING PROPERTIES BY WIND OR RUNOFF.
65. TO PREVENT THE DISCHARGE OF POLLUTANTS FROM MATERIAL DELIVERY AND STORAGE TO THE STORM-WATER SYSTEM OR WATERCOURSES, ALL MATERIALS SHALL BE PROPERLY STORED TO PREVENT SOIL CONTAMINATION AND CONTACT WITH STORM-WATER RUNOFF, WHICH MAY INCLUDE APPROPRIATE COVERS, CONTAINMENT AREAS OR SURFACES AND INDOOR STORAGE.
66. STOCKPILES OF SOIL, PAVING MATERIALS, AND PRESSURE-TREATED WOOD SHALL BE MANAGED TO PREVENT AIR AND WATER POLLUTION. STOCKPILES SHOULD BE LOCATED 50 FEET AWAY FROM CONCENTRATED FLOWS OF STORM WATER, WATERCOURSES AND DRAIN INLETS, PRIOR TO THE ONSET OF PRECIPITATION. STOCKPILES SHALL BE COVERED AND PROTECTED BY A TEMPORARY PERIMETER SEDIMENT BARRIER AT ALL TIMES.
67. HAZARDOUS-MATERIAL WASTE, INCLUDING BUT NOT LIMITED TO PETROLEUM PRODUCTS, ROOFING TAR, PAINTS, SOLVENTS, STAINS, ACIDS, WOOD PRESERVATIVES, SEPTIC WASTES AND ASPHALT PRODUCTS, SHALL NOT BE ALLOWED TO ENTER THE STORM-DRAIN SYSTEM OR WATERCOURSES AND SHALL BE PROPERLY TRANSPORTED, USED, STORED AND DISPOSED AS REQUIRED BY FEDERAL AND STATE LAW. PAINT BRUSHES AND EQUIPMENT FOR WATER-AND OIL-BASED PAINTS SHALL BE CLEANED WITHIN A CONTAINED AREA AND SHALL NOT BE ALLOWED TO CONTAMINATE SITE SOIL, WATERCOURSES OR STORM-DRAIN SYSTEMS. WATERBASED PAINTS SHALL BE RINSED INTO THE SANITARY-SEWER SYSTEM; AND THINNERS, SOLVENTS, EXCESS OIL-BASED PAINTS AND SLUDGE SHALL BE DISPOSED AS HAZARDOUS WASTE,
68. CEMENTACEOUS PRODUCTS SUCH AS CONCRETE , MORTAR OR STUCCO FROM CONCRETE TRUCKS, POTABLE MIXERS AND MISCELLANEOUS CONTAINERS SHALL NOT BE WASHED-OUT INTO THE STORM-DRAIN SYSTEM OR WATERCOURSES. DESIGNATED WASHOUT AREAS SHALL BE LOCATED AT LEAST 50 FEET FROM CONCENTRATED FLOWS OF STORM WATER, WATERCOURSES AND STORM-DRAIN INLETS, AND RUNOFF FROM WASHOUT-AREAS SHALL BE CONTAINED BY CONSTRUCTING A TEMPORARY PIT OR BERM AREA LARGE ENOUGH TO CAPTURE THE LIQUID AND SOLID WASTE MATERIALS,
69. SAW-CUT-CEMENT CONCRETE AND ASPHALT-CONCRETE SLURRY SHALL NOT BE ALLOWED TO ENTER THE STORM-DRAIN SYSTEM OR WATERCOURSES, RESIDUE FROM GRINDING OPERATIONS SHALL BE PICKED UP BY MEANS OF A VACUUM ATTACHMENT TO THE GRINDING MACHINE AND NOT ALLOWED TO FLOW ACROSS THE PAVEMENT OR BE LEFT ON THE SURFACE OF THE PAVEMENT.
70. PRIOR TO DISCHARGE OF GROUNDWATER AND ASSOCIATED WASTE, THE DISCHARGER SHALL MAKE APPLICATION TO THE SAN DIEGO REGIONAL WATER QUALITY CONTROL BOARD AND OBTAIN COVERAGE UNDER ORDER NO, R9-2008-0002, DISCHARGES FROM GROUNDWATER EXTRACTION TO SURFACE WATERS IN THE SAN DIEGO REGION EXCEPT SAN DIEGO BAY.

FOR BMP NOTES, DUST CONTROL, AIR QUALITY AND NOISE CONTROL, SEE SHEET 2

ENGINEER'S NOTICE TO CONTRACTOR

1. THE EXISTENCE AND LOCATION OF ANY UNDERGROUND UTILITIES AND/OR STRUCTURES SHOWN ON THESE PLANS WERE OBTAINED BY A SEARCH OF THE AVAILABLE RECORDS. APPROVAL OF THESE PLANS DOES NOT CONSTITUTE A REPRESENTATION AS TO THE ACCURACY OR COMPLETENESS OF THE LOCATION OR THE EXISTENCE OR NONEXISTENCE OF ANY UTILITY AND/OR STRUCTURE WITHIN THE LIMITS OF THIS PROJECT. THE CONTRACTOR IS REQUIRED TO TAKE ALL DUE PRECAUTIONARY MEANS TO PROTECT THE UTILITIES OF RECORD OR NOT OF RECORD OR NOT SHOWN ON THESE PLANS, AND IS RESPONSIBLE FOR THE PROTECTION OF, AND ANY DAMAGE TO THESE LINES OR STRUCTURES.
2. RELOCATION OR REMOVAL OF ANY EXISTING UTILITIES SHALL BE PERFORMED BY THE RESPECTIVE UTILITY OWNERS, AT THE EXPENSE OF THE DEVELOPER.
3. CONTRACTOR SHALL BE RESPONSIBLE FOR OBTAINING ALL REQUIRED PERMITS PRIOR TO COMMENCEMENT OF THESE IMPROVEMENTS.
4. UNAUTHORIZED CHANGES & USES: THE ENGINEER PREPARING THESE PLANS WILL NOT BE RESPONSIBLE FOR, OR LIABLE FOR, UNAUTHORIZED CHANGES TO OR USES OF THESE PLANS. ALL CHANGES TO THE PLANS MUST BE IN WRITING AND MUST BE APPROVED BY THE PREPARER OF THESE PLANS AND THE CITY OF LAGUNA NIGUEL.
5. THE CONTRACTOR AGREES THAT HE SHALL ASSUME SOLE AND COMPLETE RESPONSIBILITY FOR JOB SITE CONDITIONS DURING THE COURSE OF CONSTRUCTION OF THIS PROJECT, INCLUDING SAFETY OF ALL PERSONS AND PROPERTY; THAT THESE REQUIREMENTS SHALL APPLY CONTINUOUSLY AND NOT BE LIMITED TO NORMAL WORKING HOURS AND THAT THE CONTRACTORS SHALL DEFEND, INDEMNIFY, AND HOLD THE OWNER, ENGINEER, AND THE CITY OF LAGUNA NIGUEL HARMLESS FROM ANY AND ALL LIABILITY REAL OR ALLEGED, IN CONNECTION WITH THE PERFORMANCE OF WORK ON THIS PROJECT, EXCEPTING FOR LIABILITY ARISING FROM THE SOLE NEGLIGENCE OF THE OWNER OR THE ENGINEER, OR ANY PUBLIC AGENCY.
6. THE IMPROVEMENT QUANTITIES AS SHOWN ON SHEET 2 ARE PROVIDED ONLY FOR THE PURPOSE OF SATISFYING THE CITY OF LAGUNA NIGUEL PLAN INFORMATION REQUIREMENTS. THE CONTRACTOR SHALL PERFORM AN INDEPENDENT ESTIMATE OF ALL EARTHWORK AND IMPROVEMENT QUANTITIES AND SHALL USE SAME AS A BASIS FOR THIS BID(S) AND CONTRACT(S).
7. THE TOPOGRAPHIC INFORMATION CONTAINED IN THESE PLANS WAS OBTAINED BY AERIAL AND/OR FIELD SURVEY DATA, AND DISCREPANCIES BETWEEN PLAN ELEVATIONS AND ACTUAL ELEVATIONS ARE TO BE ANTICIPATED. THE CONTRACTOR SHALL REMAIN ALERT FOR AND PROMPTLY REPORT ANY AND ALL SUBSTANTIAL DISCREPANCIES (SUFFICIENT TO CAUSE A CHANGE IN THE PLANS AND/OR AN INCREASE IN COST(S) TO THE OWNER AND TO THE ENGINEER OF RECORD, AND SHALL NOT PROCEED WITH AN AFFECTED WORK AREA UNTIL DIRECTED TO DO SO BY AN APPROPRIATE OWNER REPRESENTATIVE.
8. QUANTITY CALCULATIONS ARE BASED UPON AERIAL TOPOGRAPHY AND ESTIMATED SOILS INFORMATION, AND SHOULD BE CONSIDERED ONLY A ROUGH APPROXIMATION OF ACTUAL QUANTITIES.
9. CONTRACTOR ASSUMES SOLE AND COMPLETE RESPONSIBILITY FOR THE PROTECTION AND PRESERVATION OF ALL SURVEY MONUMENTS, AND SHALL HAVE ANY DISTURBED OR COVERED MONUMENT RESET BY A QUALIFIED REGISTERED CIVIL ENGINEER OR LICENSED LAND SURVEYOR AT THE DIRECTION OF THE GOVERNING AGENCY.
10. DEMOLITION OF ALL LABELED ITEMS WILL INVOLVE REMOVAL OF ALL SUB SURFACE FOOTINGS AND SUBSTRUCTURES (IF APPLICABLE).
11. THE CONTRACTOR TO POTHOLE AND VERIFY THE LOCATION AND ELEVATIONS OF ALL EXISTING UTILITIES AND UTILITY CROSSINGS PRIOR TO START OF CONSTRUCTION. CONTRACTOR SHALL CONTACT CIVIL ENGINEER IN THE EVENT OF ANY CONFLICTS PRIOR TO CONSTRUCTION.
12. THE CONTRACTOR MUST NOTIFY UNDERGROUND ALERT AT 1-800-227-2600 A MINIMUM OF TWO FULL WORKING DAYS PRIOR TO START OF DEMOLITION, GRADING OR CONSTRUCTION OF ANY KIND. THE USA TICKET NUMBER MUST BE AVAILABLE AT THE CONSTRUCTION SITE PRIOR TO START OF ANY WORK SHOWN ON THIS SET OF PLANS.

SURVEY MONUMENTATION

LOCATION AND INSTALLATION OF ALL SURVEY MONUMENTS AND TIES SHALL BE THE RESPONSIBILITY OF THE CONTRACTOR AND SHALL BE PERFORMED BY A QUALIFIED LICENSED SURVEYOR OR ENGINEER. THE CONTRACTOR'S SURVEYOR SHALL BE RESPONSIBLE FOR FILING CORNER TIES OR RECORD OF SURVEYS WITH THE COUNTY SURVEYOR AND THE CITY FOR ALL DISTURBED CORNER TIES AND MONUMENTS. THE CONTRAC

CITY OF LAGUNA NIGUEL STORM DRAIN GENERAL NOTES:

1. ALL CONCRETE IN REINFORCED CONCRETE STRUCTURES MUST BE 3250 POUNDS PER SQUARE INCH. IN 28 DAYS; TYPE OF PORTLAND CEMENT CONCRETE TO BE DETERMINED BY PF & RD MATERIALS LAB.
2. ALL PIPE LENGTHS ARE HORIZONTAL PROJECTIONS, UNLESS OTHERWISE SHOWN.
3. FOR TRENCH EXCAVATIONS IN NATIVE SOIL, SHORING SHALL BE PROVIDED TO SATISFY STATE OF CALIFORNIA REQUIREMENTS.
4. PIPE CONSTRUCTION IN FILL AREA MUST BE COORDINATED WITH THE GRADING TO INSURE THAT WHEN THE FILL OPERATION HAS BEEN COMPLETED AT GRADE THERE IS A MINIMUM OF 2 FEET OF FILL ABOVE THE TOP OF PIPE.
5. ALL WORK MUST BE IN CONFORMANCE WITH THE ORANGE COUNTY PF & RD STANDARD SPECIFICATIONS AND MUST BE KEPT ON THE JOB AT ALL TIMES.
6. THE CONTRACTOR MUST NOTIFY THE CITY OF LAGUNA NIGUEL INSPECTOR AT LEAST TWO (2) WORKING DAYS PRIOR TO COMMENCEMENT OF ANY CONSTRUCTION BY TELEPHONING.
7. ALL FILLS MUST BE COMPACTED TO 90% RELATIVE COMPACTION AS DETERMINED BY THE CALIFORNIA TEST METHOD NO. 216, 1978 "FIVE LAYER METHOD" ALL BACKFILL MUST BE FREE OF VEGETABLE MATTER.
8. ALL SURVEYING REQUIRED FOR VERTICAL AND HORIZONTAL ALIGNMENT MUST BE PROVIDED BY THE CONTRACTOR OR DEVELOPER AND SUFFICIENT REFERENCE STAKING MUST BE IN ACCORDANCE WITH THE REQUEST OF THE CITY INSPECTOR.
9. ALL REINFORCED CONCRETE PIPE MUST BE BEDDED IN ACCORDANCE WITH PIPE BEDDING DETAIL PER PF & RD STANDARD PLAN 1319.
10. CONTRACTOR WILL NOTIFY PF & RD MATERIALS LAB (714) 567-7805 48 HOURS PRIOR TO D-LOAD TESTING OF R.C.P. FOR VERIFICATION OF RESULTS.
11. PRIOR TO THE PLACEMENT OF STORM DRAIN IMPROVEMENTS, THE DEVELOPER'S SOIL ENGINEER SHALL CERTIFY IN WRITING TO THE CITY INSPECTOR THAT THE STORM DRAIN'S SUBGRADE IS OF ADEQUATE STRENGTH TO SUPPORT THE STRUCTURES AND ANY ANTICIPATED LOADS.
12. PRIOR TO THE COMMENCEMENT OF CONSTRUCTION, THE DEVELOPER'S CONTRACTOR SHALL OBTAIN A PERMIT FROM THE STATE DIVISION OF INDUSTRIAL SAFETY. A COPY OF THE PERMIT SHALL BE KEPT ON THE JOB SITE AT ALL TIMES.
13. WHENEVER APPLICABLE, THE DEVELOPER SHALL OBTAIN A PERMIT FROM THE STATE DEPARTMENT OF FISH AND GAME IN ACCORDANCE WITH SECTION 1602 OF THE CALIFORNIA FISH AND GAME CODE PRIOR TO COMMENCEMENT OF CONSTRUCTION.
14. ALL STEEL THAT IS TO BE CONTINUOUS SHALL BE LAPPED A MINIMUM OF 45 BAR DIAMETERS.
15. ALL MATERIALS TESTING FOR THE DRAINAGE FACILITIES SHALL BE PROVIDED BY THE DEVELOPER OR CONTRACTOR IN ACCORDANCE WITH THE NUMBER, LOCATION AND FREQUENCY REQUESTED BY THE CITY INSPECTOR.
16. CHAMFER ALL EXPOSED EDGES OF CONCRETE 3/4" MIN.
17. A PERMIT FOR WORK WITHIN EXISTING STREET RIGHT OF WAY IS REQUIRED FROM THE CITY FOR ANY ENCROACHMENT NECESSARY FOR CONSTRUCTION IN PUBLIC RIGHT OF WAY.
18. LENGTH OF MANHOLE STRUCTURES MAY BE INCREASED TO MEET PIPE ENDS AT OPTION OF CONTRACTOR AS LONG AS REINFORCING STEEL IS CONTINUED AS REQUIRED. ANY CHANGE IN SPUR LOCATION MUST BE APPROVED BY THE ENGINEER.
19. FLOOR OF MANHOLE STRUCTURE SHALL BE STEEL TROWELLED TO SPRING LINE.
20. BODY OF MANHOLE STRUCTURE, INCLUDING SPUR, MUST BE POURED IN ONE CONTINUOUS OPERATION, EXCEPT THAT CONSTRUCTION JOINT AT THE SPRING LINE WITH A LONGITUDINAL KEYWAY IS PERMITTED.
21. ALL REINFORCING BARS MUST BE SECURELY HELD IN PLACE IN THE FORMS. TWO-WAY MATS OF STEEL MUST BE WIRED TOGETHER BOTH WAYS AT ALTERNATE INTERSECTIONS.
22. STORM DRAIN BACKFILL FOR ALL FACILITIES WITHIN STREET RIGHT OF WAY IS TO BE PLACED AND COMPACTED UNDER CITY INSPECTION AND MEET OR EXCEED CITY MINIMUM STANDARDS.
23. ALL PIPE TO BE BANDED AND GROUTED.
24. RCP SHALL COMPLY WITH ALL A.S.T.M. APPLICABLE STANDARDS.
25. WORKING WITHIN ORANGE COUNTY FLOOD CONTROL FACILITIES IS RESTRICTED TO THE PERIOD OF APRIL 15 TO OCTOBER 15.
26. ALL LOCAL DEPRESSIONS SHALL BE CONSTRUCTED PER STREET IMPROVEMENT PLANS IN ACCORDANCE WITH PF & RD STD. PLANS HOWEVER, ALL CATCH BASINS WILL BE SHOWN ON STREET IMPROVEMENT PLANS.
27. THE CONTRACTOR SHALL CONDUCT CONSTRUCTION OPERATIONS IN SUCH A MANNER THAT STORM OR OTHER WATERS MAY PROCEED UNINTERRUPTED ALONG THEIR EXISTING STREET OR DRAINAGE COURSES.
28. IN THE COURSE OF WATER CONTROL, THE CONTRACTOR SHALL CONDUCT CONSTRUCTION OPERATIONS TO PROTECT WATERS FROM POLLUTION WITH FUELS, OILS, BITUMENS OR HARMFUL MATERIALS.
29. LOCAL DEPRESSIONS AND DECKS OF CURB INLETS SHALL NOT BE POURED UNTIL ADJACENT CURB AND GUTTER HAS BEEN POURED.
30. IF A DRIVEWAY ENCROACHES WITHIN A LOCAL DEPRESSION TRANSITION USE PF & RD STANDARD PLAN NO.1308 - TYPE A.
31. CATCH BASIN CURB SUPPORT SHALL BE CONSTRUCTED PER DETAIL "A" AS SHOWN ON PF & RD STD. PLAN NO. 1306, SHEET 2 OF 3.

NOTICE TO CONTRACTOR

CONTRACTOR SHALL VERIFY ALL CONDITIONS AND DIMENSIONS AND SHALL REPORT DISCREPANCIES TO THE ENGINEER PRIOR TO THE COMMENCEMENT OF WORK. PRIOR TO CONSTRUCTION OF ANY CONCRETE STRUCTURE, THE CONTRACTOR SHALL VERIFY WITH THE SOILS ENGINEER, THE TYPE OF CONCRETE RECOMMENDED.
EXISTING UNDERGROUND STRUCTURES:
THE EXISTENCE AND LOCATION OF ANY UNDERGROUND UTILITY PIPES OR STRUCTURES OR CONDUITS SHOWN ON THESE PLANS ARE OBTAINED BY A SEARCH OF THE AVAILABLE RECORDS. TO THE BEST OF OUR KNOWLEDGE, THERE ARE NO EXISTING UTILITIES EXCEPT AS SHOWN ON THESE PLANS. THE CONTRACTOR IS REQUIRED TO TAKE THE PRECAUTIONARY MEASURES TO PROTECT THE UTILITY LINES SHOWN AND ANY OTHER LIENS NOT OF RECORD OR NOT SHOWN ON THESE PLANS. IT SHALL BE THE CONTRACTOR'S RESPONSIBILITY TO NOTIFY THE OWNERS OF THE UTILITIES OR STRUCTURES CONCERNED BEFORE STARTING WORK. CONTRACTOR FURTHER ASSUMES ALL LIABILITY AND RESPONSIBILITY FOR THE UNDERGROUND UTILITY PIPES, CONDUITS OR STRUCTURES SHOWN OR NOT SHOWN ON THESE PLANS.

BMP NOTES, DUST CONTROL, AIR QUALITY AND NOISE CONTROL:

1. Best Management Practices, Noise Control (GSP MM 4.10-1 -- MM4.10-4) - Prior to issuance of grading or building permits, the project applicant shall document on the grading and building plans the following construction best management practices (BMPs), to be implemented by contractors to reduce construction noise levels:

   (MM4.10-1)

   a. Ensure that construction equipment is properly muffled according to industry standards and in good working condition.

   b. Place noise-generating construction equipment and locate construction staging areas away from sensitive uses, where feasible.

   c. Schedule high noise-producing activities between the hours of 8:00 AM and 5:00 PM to minimize disruption on sensitive uses, Monday through Saturday.

   d. Implement noise attenuation measures, which may include, but are not limited to, temporary noise barriers or noise blankets around stationary construction noise sources, where feasible.

   e. Use electric air compressors and similar power tools rather than diesel equipment, where feasible.

   f. Construction-related equipment, including heavy-duty equipment, motor vehicles, and portable equipment, shall be turned off when not in use for more than 10 minutes.

   g. Construction hours, allowable workdays, and the phone number of the job superintendent shall be clearly posted at all construction entrances to allow for surrounding owners and residents to contact the job superintendent. If the City or the job superintendent receives a complaint, the superintendent shall investigate, take appropriate corrective action, and report the action taken to the reporting party.

   h. MM4.10-2) Construction staging areas along with the operation of earthmoving equipment within the project area would be located as far away from vibration and noise sensitive sites as possible.

   i. (MM4.10-3) Heavily loaded trucks used during construction would be routed away from residential streets.

   j. (MM4.10-4) Use of noise-reducing pile driving techniques if nearby structures are subject to pile driving noise and vibration. These techniques include pre-drilling pile holes (if feasible, based on soils) to the maximum feasible depth, installing state-of-the-art intake and exhaust mufflers on pile driving equipment, vibrating piles into place when feasible, and installing shrouds around the pile driving hammer where feasible. Pile driving activities shall be scheduled between the hours of 8:00 AM and 4:00 PM on Mondays through Fridays only.

2. Air Pollutants -The project shall comply with the South Coast Air Quality Management District (SCAQMD) Rule 402, which prohibits the discharge from a facility of air pollutants that cause injury, detriment, nuisance or annoyance to the public or that damage business or property.

3. Best Management Practices Air Quality (GSP MM4.2-1 -- MM4 2-14) - Prior to issuance of a grading and/or a building permit, the following BMPs shall be included on the project grading and/or building plans, as determined appropriate by the Community Development Director or Building Official:

   a. (MM4.2-1) Name and phone number of the contractor's superintendent hired by the Applicant shall be submitted to the Community Development and Public Works Departments. In addition, clearly visible signs shall be posted on the perimeter of the site indicating who shall be contacted for information regarding this development and any construction/grading related concerns. This contact person shall be available immediately to address any concerns or issues raised by adjacent property owners during the construction activity. S/He will be responsible for ensuring compliance with the conditions herein, specifically, grading activities, truck routes, construction hours, noise, etc. Signs shall include the Applicant's contact number regarding grading and construction activities, and "1-800-CUTSMOG" in the event there are concerns regarding fugitive dust and compliance with SCAQMD Rule No. 403.

   b. (MM4.2-2) Wind barriers shall be installed along the perimeter of the site and/or around areas being graded.

   c. (MM4.2-3) Project Applicant shall establish on on-site construction equipment staging area and construction worker parking, located on either paved surfaces or unpaved surfaces subjected to soil stabilization treatments, as close as possible to a public roadway.

   d. (MM4.2-4) Project Applicant shall control access to the public by limiting curb cuts/driveways to minimize project construction impacts upon roadway traffic operations.

   e. (MM4.2-5) Project Applicant shall properly maintain non-vehicular equipment engines to minimize the volume of exhaust emissions.

   f. (MM4.2-6) Project Applicant shall use electricity from power poles, rather than temporary diesel or gasoline powered generators, as feasible.

   g. (MM4.2-7) Project Applicant shall use on-site mobile equipment powered by alternative fuel sources (i.e., methanol, natural gas, propane, or butane) as feasible.

   h. (MM4.2-8) Project Applicant shall pave all construction roads as feasible.

   i. (MM4.2-9) Project Applicant shall provide ridesharing or shuttle service for construction workers, as feasible.

   j. (MM4.2-101 Project Applicant shall provide temporary traffic controls such as a flag person, during all phases of construction to maintain smooth traffic flow, as deemed necessary by the Public Works Director.

   k. (MM4.2-11) Project Applicant shall provide dedicated turn lanes for movement of construction trucks and equipment on and off site, as deemed necessary by the Public Works Director.

   l. (MM4.2-12) Project Applicant shall reroute construction trucks away from congested streets or sensitive receptor areas, as feasible;

   m. (MM4.2-13) Project Applicant shall require the use of cleanest burning diesel haul trucks available, such as trucks that meet 2010 model year EPA standards.

   n. (MM4.2-14) Project Applicant shall ensure that all architectural coating (paint and primer) products applied during construction have a low to no VOC rating.

4. Dust Control - During clearing, grading, earth-moving, or excavation operations, excessive fugitive dust emissions shag be controlled by regular watering or other dust-preventive measures using the following procedures, as specified in the SCAQMD Rule 403 listed below. Prior to grading permit issuance, these control techniques shall be noted on the project grading plans. Compliance with the measure shall be subject to periodic silt inspections by the City.

   a. On-site vehicle speed shall be limited to 15 miles per hour.

   b. Material excavated or graded shall be sufficiently watered to prevent excessive amounts of dust. Watering shall occur at least twice daily with complete coverage, preferably in the late morning and after work is done for the day.

   c. Streets adjacent to the project site shag are swept as needed to remove silt that may have accumulated from construction activities so as to prevent excessive amounts of dust.

   d. All trucks hauling dirt, sand, soil, or other loose materials shall be securely covered, or maintain at least 0.6 meters (2 feet) of freeboard (vertical space between the top of the load and top of the trailer) in accordance with the requirements of California Vehicle Code (CVC) Section 23114.

   e. The area disturbed by clearing, grading, earth-moving, or excavation operations shall be minimized so as to prevent excessive amounts of dust.

   f. Visible dust beyond the property line emanating from the project shall be prevented to the maximum extent feasible.

PRECISE GRADING CONSTRUCTION NOTES

34. CONSTRUCT WALL W/FOUNTAIN PER LANDSCAPE PLAN LC-01 & LC-03
35. CONSTRUCT LOCK & LOAD RETAINING WALL PER ABI ENGINEERING
36. INSTALL "ENTRANCE" FIRE LANE PER FIRE MASTER PLANINSTALL "NO PARKING - FIRE LANE" SIGN PER FIRE MASTER PLAN
37. INSTALL KNOX KEY BOX PER FIRE MASTER PLAN
38. INSTALL "NO PARKING - FIRE LANE" SIGN PER FIRE MASTER PLAN
39. CONSTRUCT 6" PCC OVER 4" AB DRIVEWAY
40. CONSTRUCT 6" CURB (A1-6(150)) PER SWPPC STD PLAN 120-2
41. CONSTRUCT 12" CURB PER MODIFIED SWPPC STD PLAN 120-2 & DETAIL J ON SHT 2
42. CONSTRUCT VARIED HT CURB (A1-6(150)) PER MODIFIED SPPWC STD PLAN 120-2 - SEE DETAIL A ON SHT 2
43. CONSTRUCT 4' PLANTER CURB PER LANDSCAPE PLAN LC-01
44. CONSTRUCT COLORED CONCRETE PAVING - 6" PCC OVER 4" AB PER LANDSCAPE PLAN LC-01
45. CONSTRUCT INTERLOCKING PAVING SIDEWALK PER LANDSCAPE PLAN LC-01
46. CONSTRUCT 4" PCC OVER 4" AB SIDEWALK - SEE DETAIL C ON SHT 2
47. CONSTRUCT COLORED CONCRETE PAVING (POOL DECK) PER LANDSCAPE ARCH PLAN NO. LC-02
48. CONSTRUCT CONCRETE TRANSITION SWALE PER DETAIL F ON SHT 9
49. CONSTRUCT HANDICAP RAMP AND RAILING PER ARCH PLAN NO.
50. CONSTRUCT STUCCO RETAINING WALL WITH GLASS FENCING PER ARCHITECT PLAN
51. CONSTRUCT RETAINING WALL WITH 8' (MIN) SOUND WALL PER ARCHITECT PLAN
52. CONSTRUCT STUCCO RETAINING WALL W/BLOCK OR GLASS WALL PER ARCHITECT PLAN
53. CONSTRUCT RETAINING WALL PER SEPARATE PLANS & PERMIT
54. LANDSCAPE PER LANDSCAPE PLAN NO. LC-01
55. CONSTRUCT CORTEEN STEEL PLANTER PER LANDSCAPE ARCH PLAN NO. LC-01
56. *INSTALL TREE PER LANDSCAPE PLAN LP-01INSTALL "NO PARKING - FIRE LANE" SIGN PER FIRE MASTER PLAN*
57. CONSTRUCT STAIRS PER ARCH PLAN
58. CONSTRUCT BIORETENTION PER DETAIL D1 - D3 ON SHT 3
59. PROTECT IN PLACE
60. CONSTRUCT GATE PER LANDSCAPE PLAN NO. LC-01
61. DG SIDEWALK PER LANDSCAPE PLAN NO. LC-01
62. CONSTRUCT CONCRETE SWALE PER DETAIL E ON SHT 3
63. CREATE A SWALE PER DETAIL HEREON
64. CONSTRUCT 8" CURB (A1-8(200) PER SWPPC STD PLAN 120-2

ALBUS-KEEFE & ASSOCIATES, INC
GEOTECHNICAL CONSULTANTS

March 7, 2013
J.N.: 1806.00

Mr. Phil Andoniu
United American Properties
4699 Jamboree Road
Newport Beach, California 92660

Subject: **Recommendations for Storm Drain Trench Backfill, Career Lofts Development, 28100 Cabot Road, Laguna Niguel, California.**

Reference: *Updated Geotechnical Report in Support of Construction Drawings, Career Lofts, Proposed Apartment Complex, 28100 Cabot Road, Laguna Niguel, California*, dated June 19, 2012, prepared by Albus-Keefe & Associates, Inc. (J.N.: 1806.00).

Dear Mr. Andoniu,

We are providing herein our recommendations for the backfill and compaction of storm drain pipes at the subject site. General recommendations were provided in the referenced report and are further detailed herein. Please find attached as Plate 1 our recommended detail for bedding, shading, and backfilling.

We hope this correspondence provides you the information required at this time. If there are any questions regarding the contents discussed herein, please do not hesitate to call.

Sincerely yours,

ALBUS-KEEFE & ASSOCIATES, INC.

David E. Albus
Principal Engineer
G.E. 2455

REGISTERED PROFESSIONAL ENGINEER DAVID E. ALBUS No. 2455 Exp. 12/31/14 GEOTECHNICAL STATE OF CALIFORNIA

Enclosure: Plate 1- Typical Pipe Trench Detail

1011 North Armando Street, Anaheim CA 92806-2606 (714) 630-1626 FAX (714) 630-1916

ALBUS-KEEFE & ASSOCIATES, INC
GEOTECHNICAL CONSULTANTS

March 7, 2013
J.N.: 1806.00

Mr. Phil Andoniu
United American Properties
4699 Jamboree Road
Newport Beach, California 92650

Subject: **Clarification to Requirements for Concrete, Career Lofts Development, 28100 Cabot Road, Laguna Niguel, California.**

Reference: *Updated Geotechnical Report in Support of Construction Drawings, Career Lofts, Proposed Apartment Complex, 28100 Cabot Road, Laguna Niguel, California*, dated June 19, 2012, prepared by Albus-Keefe & Associates, Inc. (J.N.: 1806.00).

Dear Mr. Andoniu,

We are providing herein clarification to the requirements for concrete used at the subject site that will be placed on or below grade. As indicated in our referenced report, laboratory testing of site soils indicates water-soluble sulfate content varies between 0.2% and 2.00%. As such, we recommend following the proceedures provided in ACI 318, Section 4.3, Table 4.3.1 for **severe** sulfate exposure. Additional testing for soluble sulfate content will be required subsequent to rough grading and prior to construction of foundations and retaining walls to confirm these conditions. As indicate in ACI, structural concrete that will be in direct contact with site soils should have a minimum compressive strength of 4,500 psi at 28 days, a maximum water cement ratio of 0.45, and utilize Type V cement. These requirements should be applied to building structural elements such as footings and retaining wall components. These requirements need not be applied to concrete drives or flatwork, concrete curbs and gutters, or concrete storm drain pipes that are surrounded by at least 6 inches of granular material. Such non-structural elements may be constructed using concrete with those characteristics required for a non-corrosive environment.

We hope this correspondence provides you the information required at this time. If there are any questions regarding the contents discussed herein, please do not hesitate to call.

Sincerely yours,

ALBUS-KEEFE & ASSOCIATES, INC.

David E. Albus
Principal Engineer
G.E. 2455

REGISTERED PROFESSIONAL ENGINEER DAVID E. ALBUS No. 2455 Exp. 12/31/14 GEOTECHNICAL STATE OF CALIFORNIA

1011 North Armando Street, Anaheim CA 92806-2606 (714) 630-1626 FAX (714) 630-1916

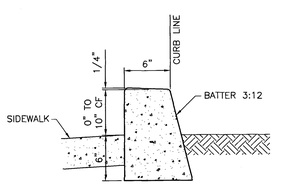

VARIED HEIGHT CURB (A1-6(150)) (A)
NOT TO SCALE

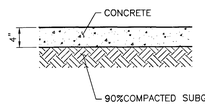

NOTES:

1. ALL TREAD SURFACES SHALL BE SLIP-RESISTANT.
2. WEAKENED PLANE JOINT (WPJ) AND EXPANSION JOINTS (EXPJT) SHALL BE ACCORDING TO APWA STD. DWG#112-1.
3. CONCRETE SHALL BE CLASS 310-C-17 (520-C-2500 CONFORMING TO SSPWC 201-1.1.2 AND SHALL BE 4" THICK
4. SUBGRADE PREPARATION: PRESATURATE SUBGRADE SOIL 1.35xOPTIMUM MOISTURE TO A DEPTH OF 12INCHES

4"PCC SIDEWALK (C)
NOT TO SCALE

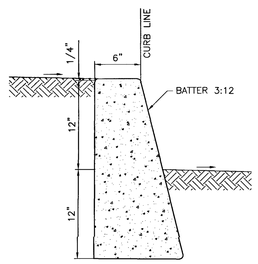

12" CURB (MODIFIED) (J)
NOT TO SCALE

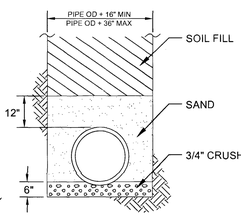

NOTES:

3/4" CRUSHED ROCK: PER GREENBOOK 200 - 1.2, COMPACTED TO 90% OF ASTM D1557 MIN.

SAND: PER GREENBOOK 200 - 1.5.1, SAND EQUIVALENCE (SE) > 30, COMPACTED TO 90% OF ASTM D1557 MIN.

SOIL FILL: ONSITE OR IMPORTED SOIL WITH MAX. PARTICLE SIZE OF 4", NO DELETERIOUS MATERIAL, COMPACTED TO 90% OF ASTM D1557 MIN.

TYPICAL PIPE TRENCH DETAIL (Y)
NOT TO SCALE

REGISTERED PROFESSIONAL ENGINEER DAVID E. ALBUS No. 2455 Exp. 12/31/14 GEOTECHNICAL STATE OF CALIFORNIA

REGISTERED PROFESSIONAL ENGINEER DEBRA VALLE SCHALES No. 43101 11/4/17 CIVIL STATE OF CALIFORNIA

DIG ALERT

DIAL TOLL FREE
1-800-227-2600
AT LEAST TWO DAYS BEFORE YOU DIG

UNDERGROUND SERVICE ALERT OF SOUTHERN CALIFORNIA

CAUTION - NOTICE TO CONTRACTOR

THE CONTRACTOR IS SPECIFICALLY CAUTIONED THAT THE LOCATION AND/OR ELEVATION OF EXISTING UTILITIES AS SHOWN ON THESE PLANS IS BASED ON RECORDS OF THE VARIOUS UTILITY COMPANIES AND, WHERE POSSIBLE, MEASUREMENTS TAKEN IN THE FIELD. THE INFORMATION IS NOT TO BE RELIED ON AS BEING EXACT OR COMPLETE. THE CONTRACTOR SHALL CALL USA DIG ALERT AT 1-800-227-2600, 48 HOURS BEFORE ANY EXCAVATION.

NO.	DATE	REVISIONS	APP'D.	DATE
1	11/04/13	REPLACED LOCK & LOAD WALL W/CONCRETE PILE WALL, REVISED GFF & SUBGRADE ELEVATIONS		

PREPARED BY:
FUSCOE ENGINEERING
16795 Von Karman, Suite 100, Irvine, California 92606
tel 949.474.1960 fax 949.474.5315 www.fuscoe.com
DEBRA VALLE SCHALES RCE#043101 11/4/13 DATE

REGISTERED PROFESSIONAL ENGINEER DEBRA VALLE SCHALES No. 43101 EXP. 03/31/14 CIVIL STATE OF CALIFORNIA

PERMIT # G12-23

DETAIL SHEET

CAREER LOFTS
28100 CABOT ROAD
LAGUNA NIGUEL, CA

DRAWN:	MI
DESIGN:	DS
CHECKED:	OS
SCALE:	AS SHOWN
JOB NO.:	1213.01
DATE:	2013/03/12
SHEET	2 OF 15

CAREER LOFTS PRECISE GRADING PLAN
2013/03/12
3RD GRADING PLAN CHECK SUBMITTAL

P:\PROJECTS\12-3XX\12-1213.01\GRADING\PGP\12-1213.01PGP02.DWG (1:1=24"-1.3.3)02:19PM) Plotted by: Eric Usener

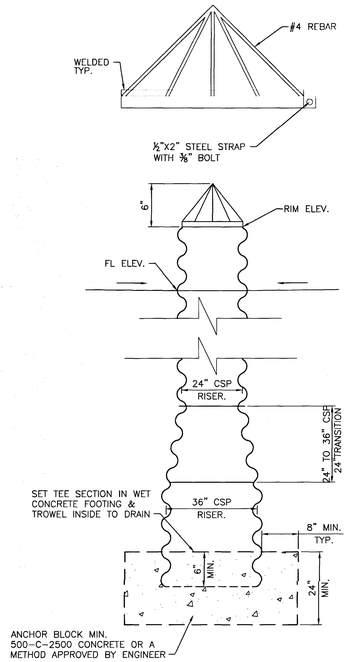

CSP RISER

NOT TO SCALE (H)

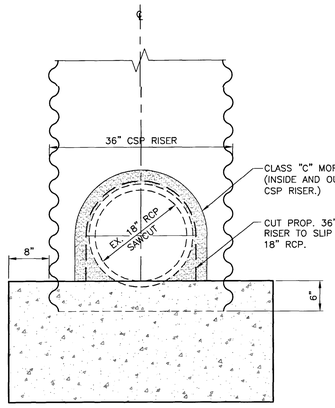

DETAIL SECTION FOR EX. 18" RCP

NOT TO SCALE

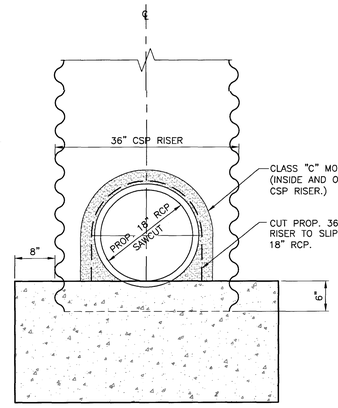

DETAIL SECTION FOR PROP. 18" RCP

NOT TO SCALE

THIS CONNECTION TO BE FIELD INSPECTED AND APPROVED BY THE PROJECT CIVIL ENGINEER, AND REPORT SHOULD BE GIVEN TO THE CITY INSPECTOR.

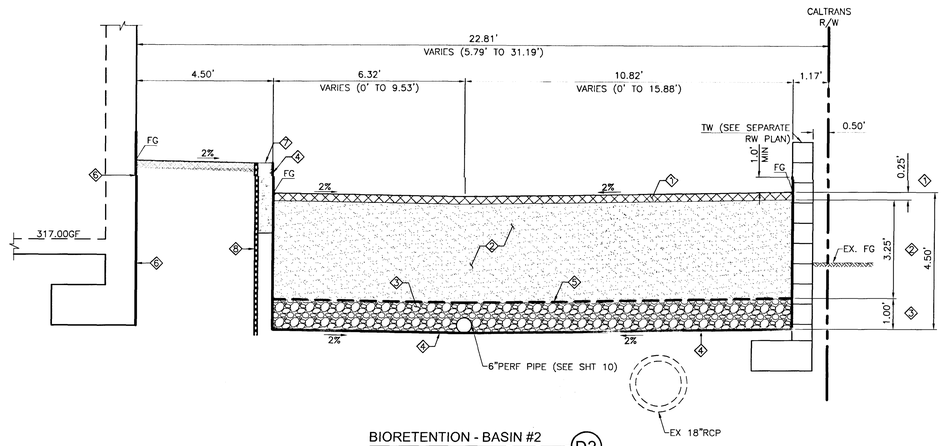

BIORETENTION - BASIN #2

NOT TO SCALE (D2)

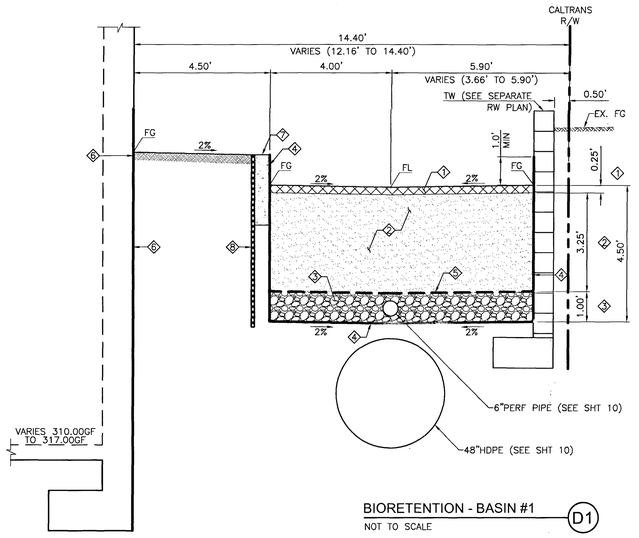

BIORETENTION - BASIN #1

NOT TO SCALE (D1)

ALL WATER QUALITY FEATURES, HYDROMODIFICATION FEATURES, AND BIORETENTION SYSTEMS SHALL BE FIELD INSPECTED AND APPROVED BY THE PROJECT CIVIL ENGINEER, AND REPORT SHOULD BE GIVEN TO THE CITY INSPECTOR.

NOTES FOR DETAILS D1 TO D3

1. 3" MULCH
2. 39" PLANTING MEDIA TO BE HIGHLY PERMEABLE AND HIGH IN ORGANIC MATTER (E.G., LOAMY SAND MIXED THOROUGHLY WITH COMPOST AMENDMENTS WITH COMPOST AMENDMENTS). PLANTING MEDIA MIXTURE TO CONSIST OF 60-70% SAND, 15-25% COMPOST, AND 10-20% CLEAN TOPSOIL. THE ORGANIC CONTENT OF THE SOIL MIXTURE SHOULD BE 8% TO 12%; THE PH RANGE SHOULD BE 5.5-7.5. THE SOIL MUST BE A UNIFORM MIX, FREE OF STONES, STUMPS, ROOTS, OR OTHER SIMILAR OBJECTS LARGER THAN 2 INCHES

   SOIL TESTING
   CONTRACTOR SHALL SUBMIT SOIL TESTS RESULTS TO THE ENGINEER (ONE TEST PER BIO-RETENTION CELL) PRIOR TO INSTALLATION. TESTING SHALL INCLUDE:
   a. GRANULOMETRIC ANALYSIS (SAND, SILT & CLAY) PER WEIGHT (SAND BETWEEN 60%-70%; CLAY LESS THAN 5%)
   b. PH (5.5 TO 7.5)
   c. PERCENTAGE OF ORGANIC MATTER IN THE SOIL (8% TO 12%)
   d. SIEVE ANALYSIS
   e. SATURATED HYDRAULIC CONDUCTIVITY TEST (HIGH THAN 0.5 IN/HR)

   SOIL PLACEMENT
   PLACEMENT OF THE PLANTING MEDIA IN THE BIO-RETENTION AREA SHOULD BE AFTER SCARIFYING THE INVERT AREA OF THE PROPOSED FACILITY, AND BE IN LIFTS OF 12 TO 18 INCHES AND MINIMALLY COMPACTED TO REDUCE THE POSSIBILITY OF EXCESSIVE SETTLEMENT. NO ADDITIONAL COMPACTION OF SOIL IS NECESSARY. INSTALLATION OF PLANTING MEDIA MUST BE DONE IN A MANNER THAT WILL ENSURE ADEQUATE FILTRATION.
3. PEA GRAVEL SIZE FROM 0.5" TO 1" DIAMETER
4. IMPERMEABLE LINER (MIN 30 MILS) AS RECOMMENDED & APPROVED BY SOIL ENGINEER
5. FILTER FABRIC MIRAFIL 160N OR EQUIVALENT
6. WATER PROOFING PER ARCH PLAN AND APPROVED BY SOIL ENGINEER
7. 12" CURB PER MODIFIED SWPPC STD PLAN 120-2 & DETAIL J ON SHT 2
8. TREE ROOT BARRIER PER LANDSCAPE PLAN

@ PROP. BLDG

@ PROP.RET. WALL

SPLASH BLOCK DETAIL

NOT TO SCALE (I)

PIPE DIA.	W	F	S	H
4"	3/8"	1/2"	1 3/4"	VARIES

W=PIPE WALL THICKNESS
F=FLANGE WIDTH
S=THROAT (SPACER WIDTH)
H=VARIES (SPECIAL ORDER)

DURASLOT TRACKSLOT

NOT TO SCALE (G)

CONCRETE SWALE

NOT TO SCALE (E)

BIORETENTION - BASIN #3

NOT TO SCALE (D3)

DETAIL LOCATION MAP

NOT TO SCALE

REGISTERED PROFESSIONAL ENGINEER DAVID E. ALBERT No. 2455 Exp. 12/31/14 PROFESSIONAL ENGINEER STATE OF CALIFORNIA

REGISTERED PROFESSIONAL ENGINEER DEBRA VALLE SCHALES NO. 43101 11/4/13 CIVIL STATE OF CALIFORNIA

REGISTERED PROFESSIONAL ENGINEER DEBRA VALLE SCHALES NO. 43101 EXP. 03/31/14 CIVIL STATE OF CALIFORNIA

DIG ALERT

DIAL TOLL FREE 1-800-227-2600

AT LEAST TWO DAYS BEFORE YOU DIG

UNDERGROUND SERVICE ALERT OF SOUTHERN CALIFORNIA

CAUTION - NOTICE TO CONTRACTOR

THE CONTRACTOR IS SPECIFICALLY CAUTIONED THAT THE LOCATION AND/OR ELEVATION OF EXISTING UTILITIES AS SHOWN ON THESE PLANS IS BASED ON RECORDS OF THE VARIOUS UTILITY COMPANIES AND, WHERE POSSIBLE, MEASUREMENTS TAKEN IN THE FIELD. THE INFORMATION IS NOT TO BE RELIED ON AS BEING EXACT OR COMPLETE. THE CONTRACTOR SHALL CALL USA DIG ALERT AT 1-800-227-2600, 48 HOURS BEFORE ANY EXCAVATION.

NO.	DATE	REVISIONS	APP'D.	DATE
1	11/04/13	REPLACED LOCK & LOAD WALL W/CONCRETE PILE WALL, REVISED GFF & SUBGRADE ELEVATIONS		

PREPARED BY:
FUSCOE ENGINEERING
16795 Von Karman, Suite 100, Irvine, California 92606
tel 949.474.1960 ◦ fax 949.474.5315 ◦ www.fuscoe.com
DEBRA VALLE SCHALES RCE#043101 11/4/13 DATE

DETAIL SHEET

CAREER LOFTS
28100 CABOT ROAD
LAGUNA NIGUEL, CA

PERMIT # G12-23

DRAWN:	MI
DESIGN:	DS
CHECKED:	OS
SCALE:	AS SHOWN
JOB NO.:	1213.01
DATE:	2013/03/12
SHEET	3 OF 15

3RD GRADING PLAN CHECK SUBMITTAL 2013/03/12

CAREER LOFTS PRECISE GRADING PLAN

P:\PROJECTS\12130\Civil\GRADING\PGP\12130PGD03.DWG (11-04-13 3:02:37PM) Plotted by: Eric Cleaner

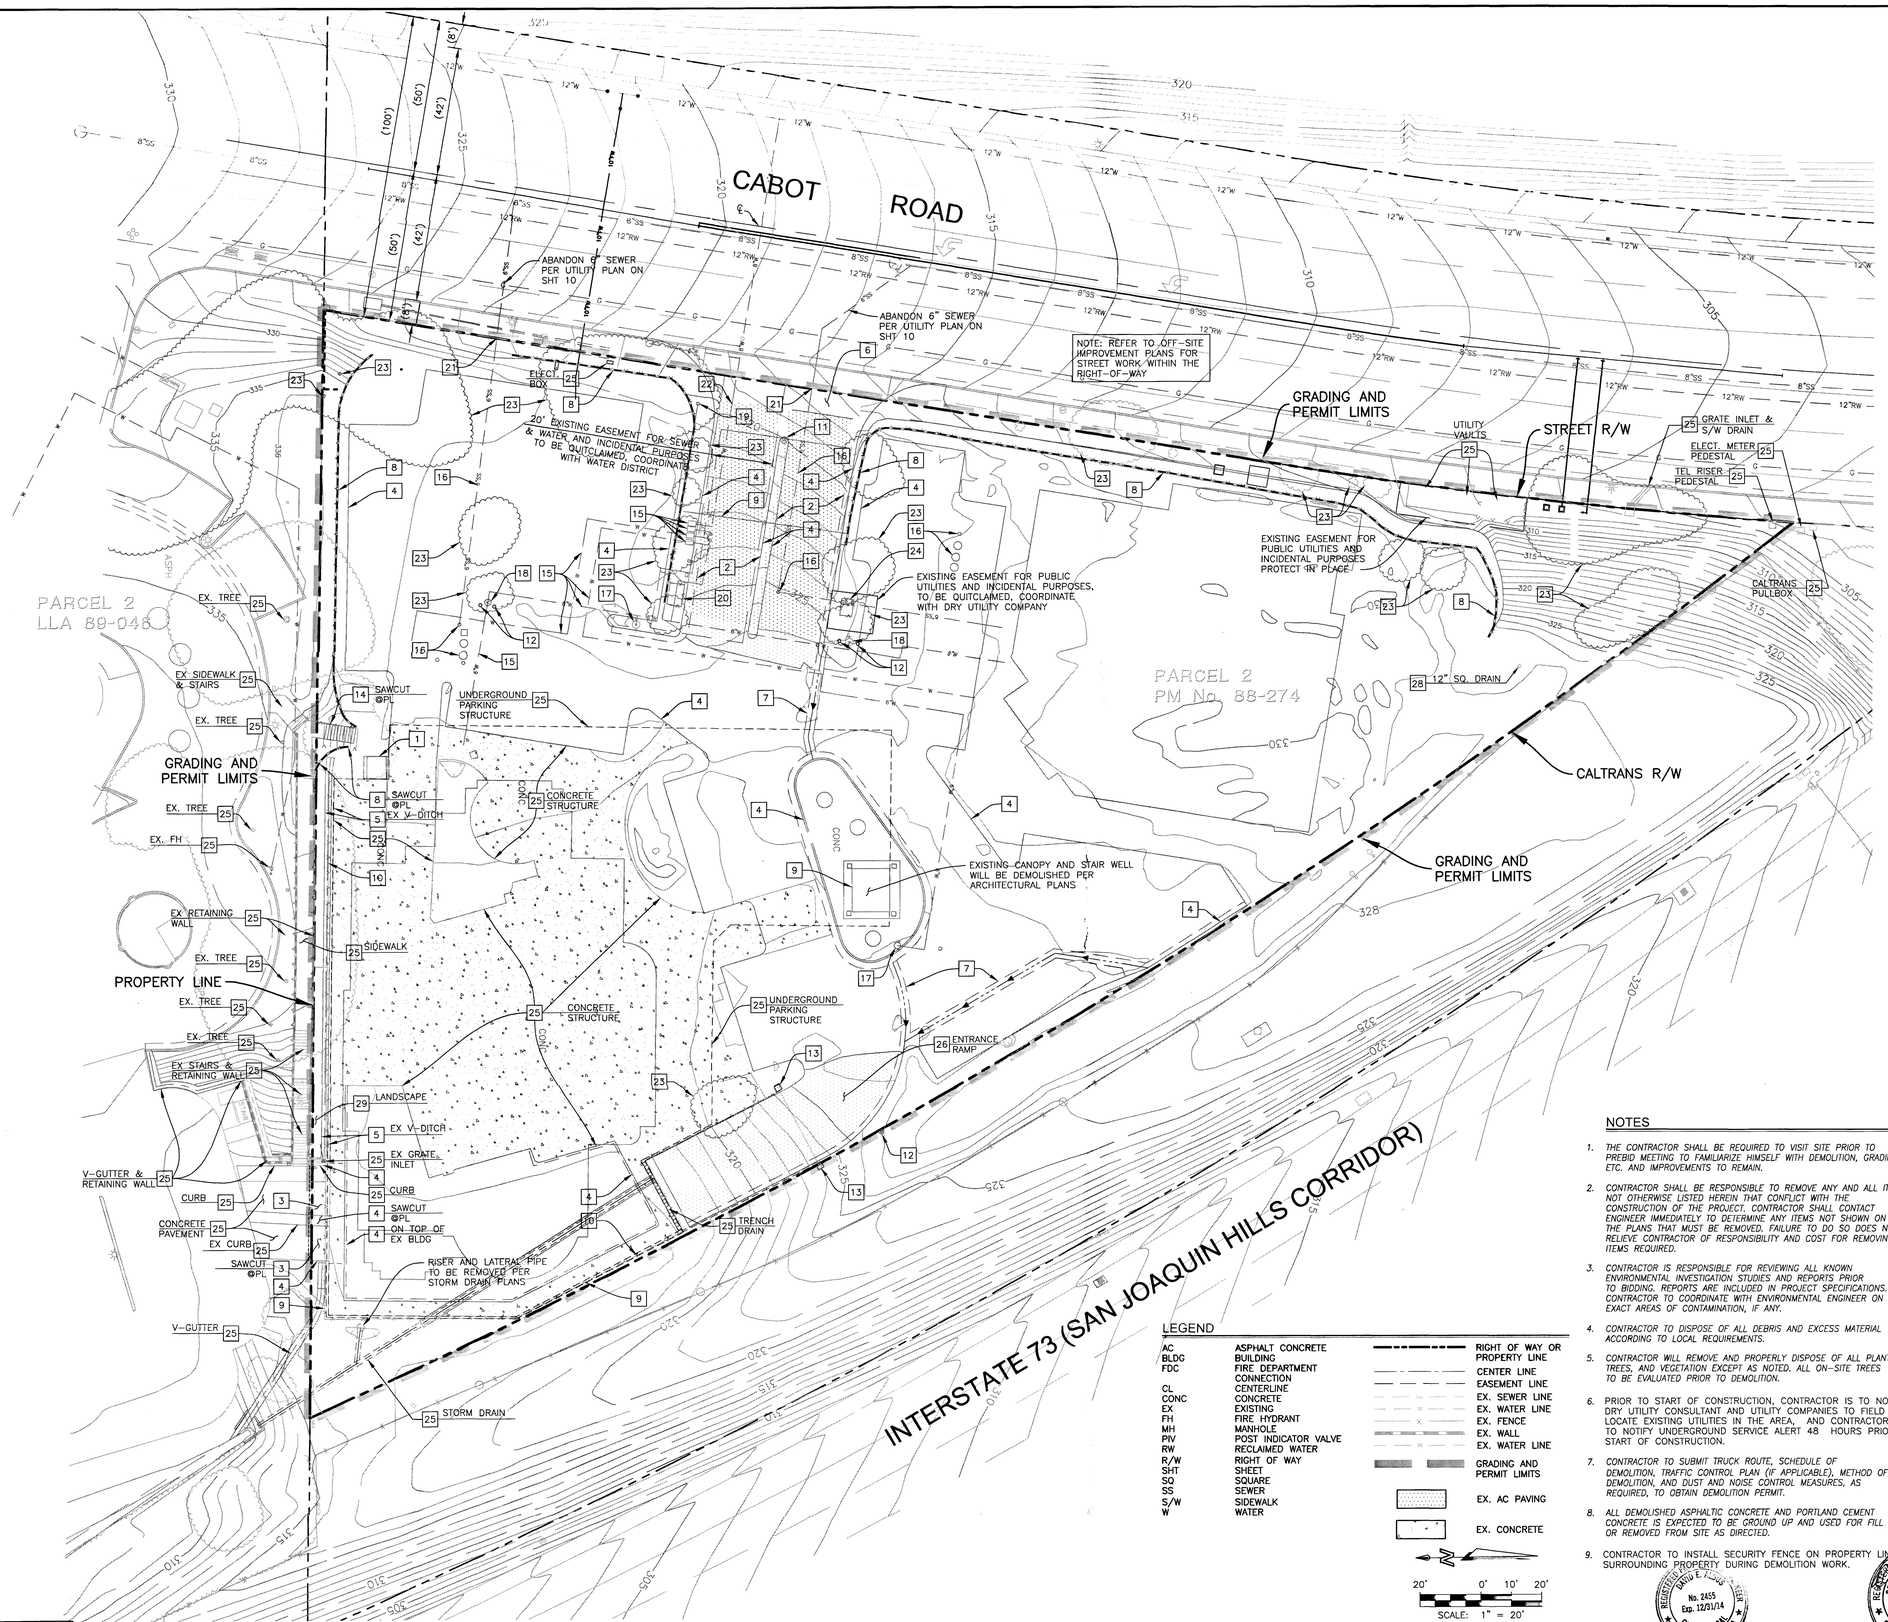

CONSTRUCTION NOTES

1. DEMOLISH EXISTING CONCRETE STRUCTURE, UTILITY SHAFT
2. REMOVE AND DISPOSE OF AC PAVING AND BASE COURSE
3. REMOVE AND DISPOSE OF CONCRETE PAVEMENT
4. REMOVE AND DISPOSE OF CURB AND/OR GUTTER
5. REMOVE AND DISPOSE OF V-DITCH
6. REMOVE AND DISPOSE OF DRIVEWAY APRON (UP TO R/W)
7. REMOVE AND DISPOSE OF RIBBON GUTTER
8. REMOVE AND DISPOSE OF RETAINING WALL
9. REMOVE AND DISPOSE OF CHAIN LINK FENCE
10. REMOVE AND DISPOSE OF METAL RAILING
11. REMOVE AND DISPOSE OF SIGN AND POST
12. CONSTRUCT 4" CIP
13. REMOVE AND DISPOSE OF COLUMN AND METAL CROSS BEAM
14. REMOVE AND DISPOSE OF STAIRS, CONCETE PAD AND RAILINGS
15. REMOVE AND DISPOSE OF WATER METER AND SERVICE
16. REMOVE AND DISPOSE OF SEWER MANHOLE, CLEANOUT & LATERAL
17. REMOVE AND DISPOSE OF FIRE HYDRANT
18. REMOVE AND DISPOSE OF POST INDICATOR VALVE (PIV)
19. REMOVE AND DISPOSE OF FIRE DEPARTMENT CONNECTION (FDC)
20. REMOVE AND DISPOSE OF DECTECTOR CHECK ASSEMBLY
21. CAP AND PLUG EXISTING SEWER LATERAL AT PROPERTY LINE
22. CAP AND PLUG EXISTING WATER LATERAL
23. REMOVE AND DISPOSE TREE. COORDINATE WITH OWNER PRIOR TO REMOVAL
24. REMOVE AND DISPOSE OF VAULT PER DRY UTILITY COMPANY'S REQUIREMENTS, CAP AND PLUG AT PROPERTY LINE
25. PROTECT IN PLACE ITEM AS NOTED
26. REMOVE AND DISPOSE OF PORTION OF OF EX. BUILDING PER ARCHITECT PLANS
28. REMOVE AND DISPOSE OF EX. GRATE
29. REMOVE AND DISPOSE OF LANDSCAPE. TO BE COORDINATED W/LANDSCAPE PLANS.

LEGEND

AC	ASPHALT CONCRETE
BLDG	BUILDING
FDC	FIRE DEPARTMENT CONNECTION
CL	CENTERLINE
CONC	CONCRETE
EX	EXISTING
FH	FIRE HYDRANT
MH	MANHOLE
PIV	POST INDICATOR VALVE
RW	RECLAIMED WATER
R/W	RIGHT OF WAY
SHT	SHEET
SQ	SQUARE
SS	SEWER
S/W	SIDEWALK
W	WATER

RIGHT OF WAY OR PROPERTY LINE
CENTER LINE
EASEMENT LINE
EX. SEWER LINE
EX. WATER LINE
EX. FENCE
EX. WALL
EX. WATER LINE
GRADING AND PERMIT LIMITS
EX. AC PAVING
EX. CONCRETE

20' 0' 10' 20'
SCALE: 1" = 20'

NOTES

1. THE CONTRACTOR SHALL BE REQUIRED TO VISIT SITE PRIOR TO PREBID MEETING TO FAMILIARIZE HIMSELF WITH DEMOLITION, GRADING, ETC. AND IMPROVEMENTS TO REMAIN.
2. CONTRACTOR SHALL BE RESPONSIBLE TO REMOVE ANY AND ALL ITEMS NOT OTHERWISE LISTED HEREIN THAT CONFLICT WITH THE CONSTRUCTION OF THE PROJECT. CONTRACTOR SHALL CONTACT ENGINEER IMMEDIATELY TO DETERMINE ANY ITEMS NOT SHOWN ON THE PLANS THAT MUST BE REMOVED. FAILURE TO DO SO DOES NOT RELIEVE CONTRACTOR OF RESPONSIBILITY AND COST FOR REMOVING ITEMS REQUIRED.
3. CONTRACTOR IS RESPONSIBLE FOR REVIEWING ALL KNOWN ENVIRONMENTAL INVESTIGATION STUDIES AND REPORTS PRIOR TO BIDDING. REPORTS ARE INCLUDED IN PROJECT SPECIFICATIONS. CONTRACTOR TO COORDINATE WITH ENVIRONMENTAL ENGINEER ON EXACT AREAS OF CONTAMINATION, IF ANY.
4. CONTRACTOR TO DISPOSE OF ALL DEBRIS AND EXCESS MATERIAL ACCORDING TO LOCAL REQUIREMENTS.
5. CONTRACTOR WILL REMOVE AND PROPERLY DISPOSE OF ALL PLANTS, TREES, AND VEGETATION EXCEPT AS NOTED. ALL ON-SITE TREES TO BE EVALUATED PRIOR TO DEMOLITION.
6. PRIOR TO START OF CONSTRUCTION, CONTRACTOR IS TO NOTIFY DRY UTILITY CONSULTANT AND UTILITY COMPANIES TO FIELD LOCATE EXISTING UTILITIES IN THE AREA, AND CONTRACTOR IS TO NOTIFY UNDERGROUND SERVICE ALERT 48 HOURS PRIOR TO START OF CONSTRUCTION.
7. CONTRACTOR TO SUBMIT TRUCK ROUTE, SCHEDULE OF DEMOLITION, TRAFFIC CONTROL PLAN (IF APPLICABLE), METHOD OF DEMOLITION, AND DUST AND NOISE CONTROL MEASURES, AS REQUIRED, TO OBTAIN DEMOLITION PERMIT.
8. ALL DEMOLISHED ASPHALTIC CONCRETE AND PORTLAND CEMENT CONCRETE IS EXPECTED TO BE GROUND UP AND USED FOR FILL OR REMOVED FROM SITE AS DIRECTED.
9. CONTRACTOR TO INSTALL SECURITY FENCE ON PROPERTY LINE SURROUNDING PROPERTY DURING DEMOLITION WORK.
10. THE CONTRACTOR SHALL TAKE EFFECTIVE ACTION TO PREVENT THE FORMATION OF ANY AIRBORNE DUST NUISANCE AND SHALL BE RESPONSIBLE FOR ANY DAMAGE RESULTING FROM FAILURE TO FOLLOW CITY GUIDELINES.
11. EXISTING UNDERGROUND UTILITIES AND IMPROVEMENTS ARE SHOWN IN THEIR APPROXIMATE LOCATIONS BASED UPON RECORD INFORMATION AVAILABLE AT THE TIME OF PREPARATION OF PLANS. LOCATIONS HAVE NOT BEEN VERIFIED IN THE FIELD AND NO GUARANTEE IS MADE AS TO THE ACCURACY OR COMPLETENESS OF THE INFORMATION SHOWN. THE CONTRACTOR SHALL COORDINATE WITH UTILITY COMPANIES UPON THE REMOVAL OF UTILITIES IN ADVANCE OF DEMOLITION CONSTRUCTION. IT SHALL BE THE RESPONSIBILITY OF THE CONTRACTOR TO DETERMINE THE EXISTENCE AND LOCATION OF THOSE UTILITIES SHOWN ON THESE PLANS OR INDICATED IN THE FIELD BY LOCATING SERVICES. ANY ADDITIONAL COSTS INCURRED AS A RESULT OF CONTRACTOR'S FAILURE TO VERIFY LOCATIONS OF EXISTING UTILITIES PRIOR TO BEGINNING OF CONSTRUCTION IN THEIR VICINITY SHALL BE BORNE BY THE CONTRACTOR AND ASSUMED INCLUDED IN THE CONTRACT.
12. ALL EXISTING REMAINING UTILITIES AND REMAINING IMPROVEMENTS IN PUBLIC RIGHT OF WAY THAT BECOME DAMAGED DURING CONSTRUCTION SHALL BE COMPLETELY RESTORED TO THE SATISFACTION OF THE LOCAL AGENCY ENGINEER, AT THE CONTRACTOR'S SOLE EXPENSE. IT SHALL BE THE RESPONSIBILITY OF THE CONTRACTOR TO DOCUMENT PRIOR DAMAGES.
13. IF ARCHAEOLOGICAL MATERIALS ARE UNCOVERED DURING GRADING, TRENCHING OR OTHER EXCAVATION, EARTHWORK WITHIN 100 FEET OF THESE MATERIALS SHALL BE STOPPED UNTIL A PROFESSIONAL ARCHAEOLOGIST WHO IS CERTIFIED BY THE SOCIETY OF PROFESSIONAL ARCHAEOLOGY (SOPA) HAS HAD AN OPPORTUNITY TO EVALUATE THE SIGNIFICANCE OF THE FIND AND SUGGEST APPROPRIATE MITIGATION MEASURES, IF THEY ARE DEEMED NECESSARY.
14. ALL FOOTINGS, FOUNDATIONS, AND PILE CAPS ARE TO BE REMOVED IN THEIR ENTIRETY.
15. DEMOLITION OF ON-SITE WET AND DRY UTILITIES TO BE CAPPED AT PROPERTY LINE PER UTILITY COMPANY'S REQUIREMENTS.

REFER TO STRUCTURAL AND ARCHITECTURAL DETAILS FOR DEMOLITION OF RETAINING AND BUILDING FEATURES.

REGISTERED PROFESSIONAL ENGINEER — DAVID E. FLUHR — No. 2455 Exp. 12/31/14 — GEOTECHNICAL — STATE OF CALIFORNIA

REGISTERED PROFESSIONAL ENGINEER — DEBRA VALLE SCHALES — NO. 43101 — 11/4/13 — CIVIL — STATE OF CALIFORNIA

DIG ALERT

DIAL TOLL FREE 1-800-227-2600
AT LEAST TWO DAYS BEFORE YOU DIG
UNDERGROUND SERVICE ALERT OF SOUTHERN CALIFORNIA

CAUTION - NOTICE TO CONTRACTOR

THE CONTRACTOR IS SPECIFICALLY CAUTIONED THAT THE LOCATION AND/OR ELEVATION OF EXISTING UTILITIES AS SHOWN ON THESE PLANS IS BASED ON RECORDS OF THE VARIOUS UTILITY COMPANIES AND, WHERE POSSIBLE, MEASUREMENTS TAKEN IN THE FIELD. THE INFORMATION IS NOT TO BE RELIED ON AS BEING EXACT OR COMPLETE. THE CONTRACTOR SHALL CALL USA DIG ALERT AT 1-800-227-2600, 48 HOURS BEFORE ANY EXCAVATION.

NO.	DATE	REVISIONS	APP'D.	DATE
1	11/04/13	REPLACED LOCK & LOAD WALL W/CONCRETE PILE WALL. REVISED GFF & SUBGRADE ELEVATIONS		

PREPARED BY:
FUSCOE ENGINEERING
16795 Von Karman, Suite 100, Irvine, California 92606
tel 949.474.1960 • fax 949.474.5315 • www.fuscoe.com
DEBRA VALLE SCHALES RCE#043101 11/4/13 DATE

REGISTERED PROFESSIONAL ENGINEER — DEBRA VALLE SCHALES — NO. 43101 EXP. 03/31/14 — CIVIL — STATE OF CALIFORNIA

DEMOLITION PLAN

(PER SEPARATE PERMIT, SHOWN FOR REFRENCE ONLY)

CAREER LOFTS
28100 CABOT ROAD
LAGUNA NIGUEL, CA

PERMIT # G12-23

DRAWN:	MI
DESIGN:	DS
CHECKED:	OS
SCALE:	AS SHOWN
JOB NO.:	1213.01
DATE:	2013/03/12

SHEET 4 OF 15

CAREER LOFTS PRECISE GRADING PLAN — 2013/03/12

3RD GRADING PLAN CHECK SUBMITTAL

P:\PROJECTS\12\30\LNG\GRADING\PGP\12130PGRADING (11-04-13 3D2:45PM) Plotted by: Eric Lissner

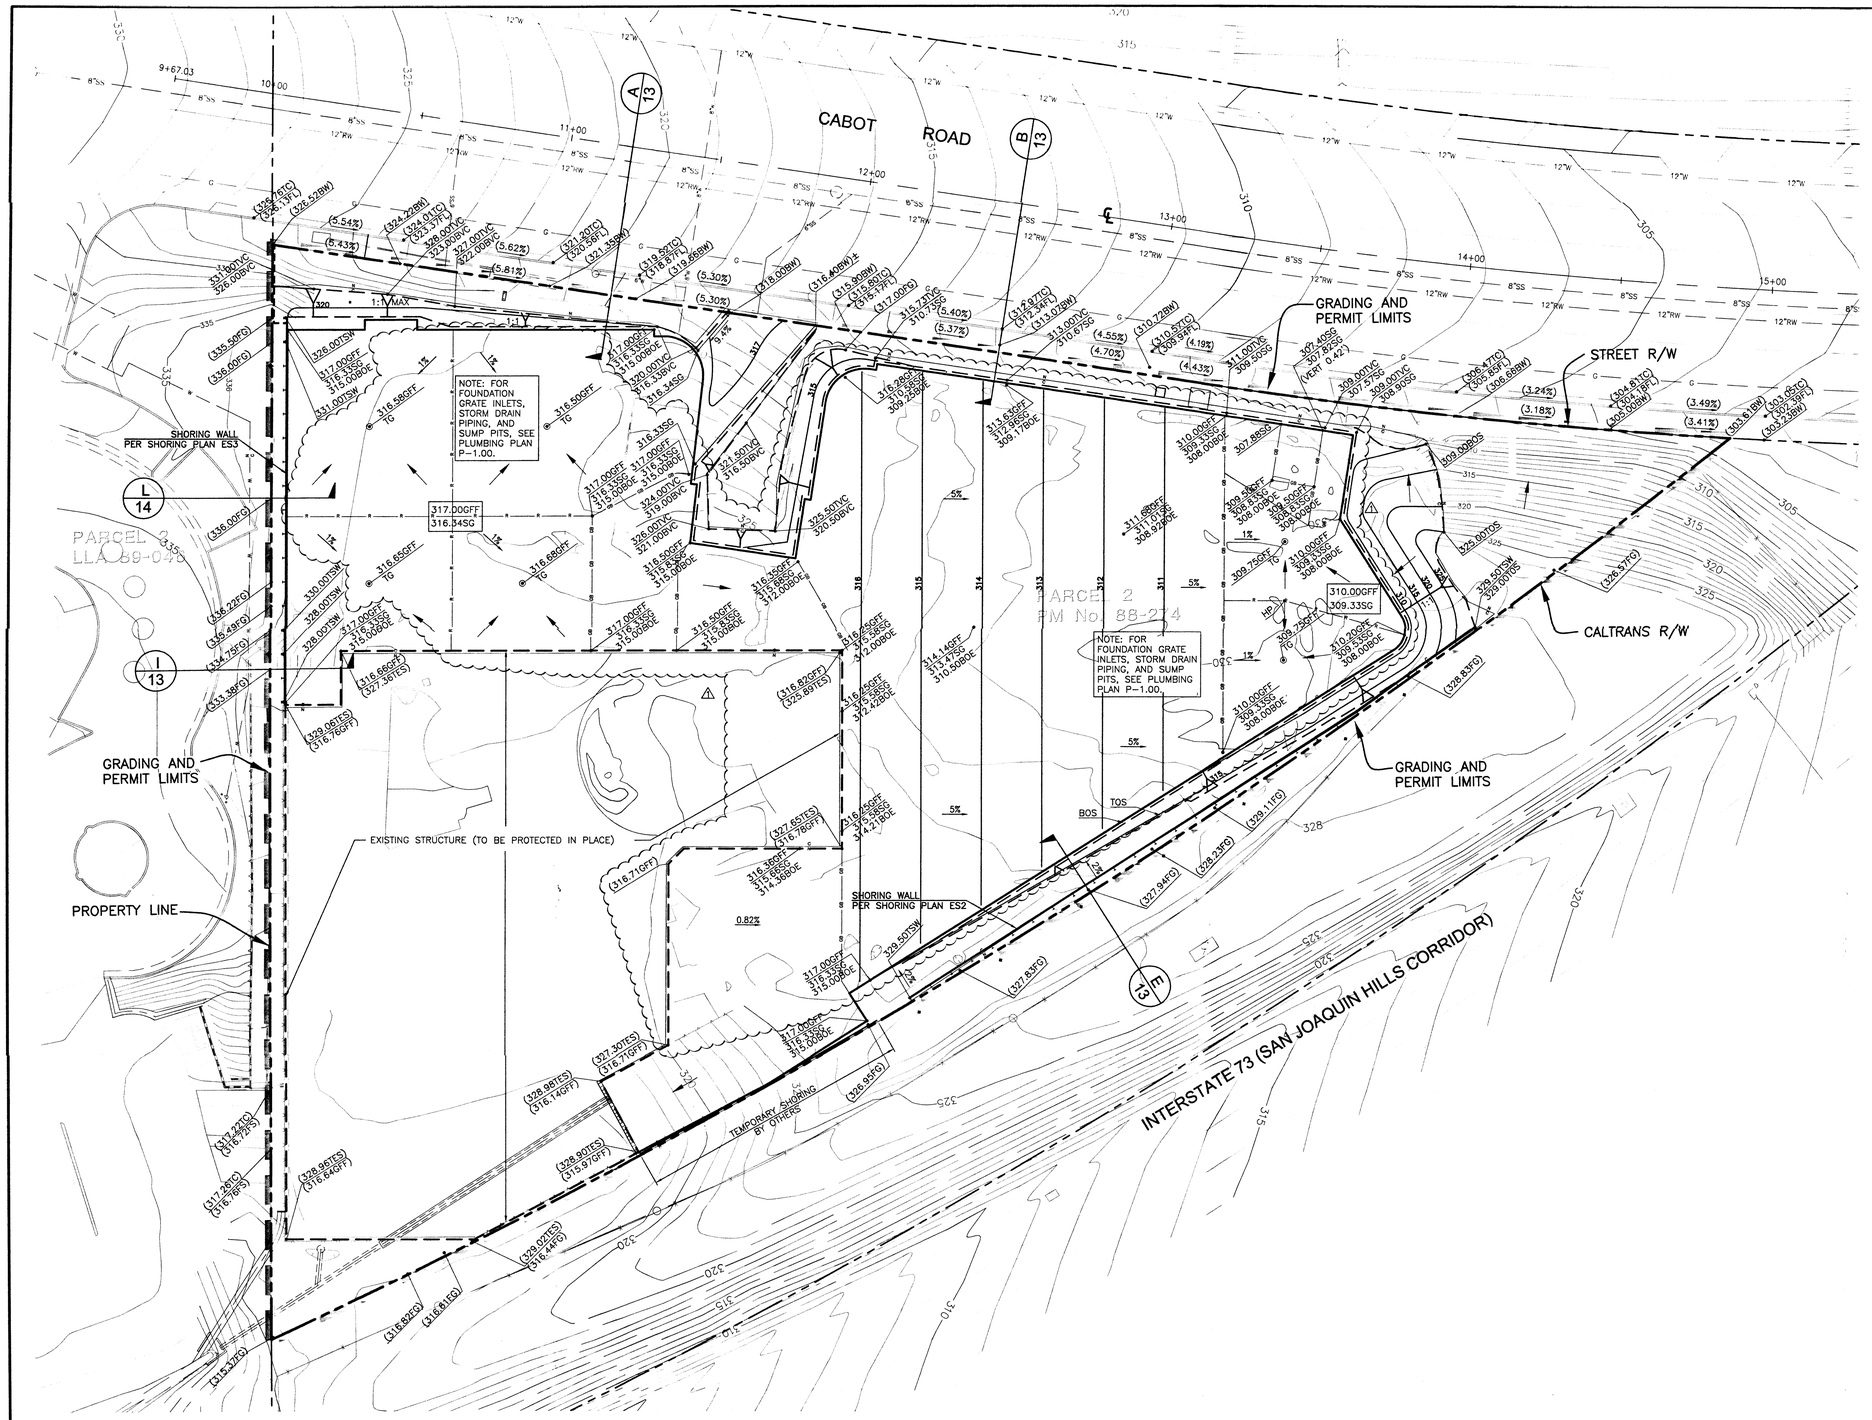

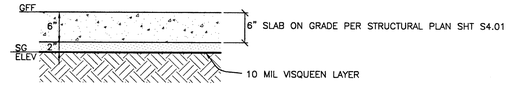

FOUNDATION SYSTEM SECTION

NOTES:

1. PRIOR TO FINAL GRADING, CONTRACTOR TO VERIFY GFF GRADES WITH ARCHITECT.
2. 6" FOUNDATION THICKNESS PER STRUCTURAL ENGINEER'S RECOMMENDATION. FINAL THICKNESS OF FOUNDATION SYSTEM WILL BE DETERMINED BY SOILS ENGINEER AND STRUCTURAL ENGINEER IN THE FIELD.
3. SEE STRUCTURAL PLANS FOR FOUNDATION PLAN AND DETAILS. NOTE: SG ELEVATION DOES NOT INCLUDE FOOTING DEPTHS
4. TEMPORARY SLOPE 1:1 AND A 5' VERTICAL CUT AT TOP OF TEMPORARY SLOPE PER GEOTECHNICAL REPORT DATED 6/19/2012, SECTION 6.1.7, TEMPORARY EXCAVATION, PAGE 18.

LEGEND

BLDG	BUILDING		RIGHT OF WAY OR PROPERTY LINE
BOS	BOTTOM OF SLOPE		CENTERLINE
BVC	BOTTOM OF VERTICAL CUT	R	RIDGE LINE
BW	BACK OF WALK	V	VALLEY LINE
C	CUT	GB	GRADE BREAK
CL	CENTERLINE		TOP/TOE OF SLOPE
ELEV	ELEVATION		EX BLDG STRUCTURE
EX	EXISTING		PROP BLDG STRUCTURE
FF	FINISHED FLOOR		
FG	FINISHED GRADE		
FL	FLOW LINE		
FS	FINISHED SURFACE		
GB	GRADE BREAK		
GFF	GARAGE FINISHED FLOOR		
MAX	MAXIMUM		
N	NATURAL		
PROP	PROPOSED		
SG	SUB-GRADE		
TC	TOP OF CURB		
TES	TOP OF EXISTING STRUCTURE		
TOS	TOP OF SLOPE		
TSW	TOP OF SHORING WALL		
TVC	TOP OF VERTICAL CUT		

DIG ALERT

DIAL TOLL FREE 1-800-227-2600
AT LEAST TWO DAYS BEFORE YOU DIG
UNDERGROUND SERVICE ALERT OF SOUTHERN CALIFORNIA

CAUTION - NOTICE TO CONTRACTOR

THE CONTRACTOR IS SPECIFICALLY CAUTIONED THAT THE LOCATION AND/OR ELEVATION OF EXISTING UTILITIES AS SHOWN ON THESE PLANS IS BASED ON RECORDS OF THE VARIOUS UTILITY COMPANIES AND, WHERE POSSIBLE, MEASUREMENTS TAKEN IN THE FIELD. THE INFORMATION IS NOT TO BE RELIED ON AS BEING EXACT OR COMPLETE. THE CONTRACTOR SHALL CALL USA DIG ALERT AT 1-800-227-2600, 48 HOURS BEFORE ANY EXCAVATION.

NO.	DATE	REVISIONS	APP'D.	DATE
1	11/04/13	REPLACED LOCK & LOAD WALL W/CONCRETE PILE WALL. REVISED GFF & SUBGRADE ELEVATIONS		

PREPARED BY:
FUSCOE ENGINEERING
16795 Von Karman, Suite 100, Irvine, California 92606
tel 949.474.1960 ◊ fax 949.474.5315 ◊ www.fuscoeng.com
DEBRA VALLE SCHALES RCE#043101 DATE 11/12/13

REGISTERED PROFESSIONAL ENGINEER DEBRA VALLE SCHALES NO. 43101 EXP. 03/31/14 CIVIL STATE OF CALIFORNIA

REGISTERED PROFESSIONAL ENGINEER DEBRA VALLE SCHALES NO. 43101 CIVIL STATE OF CALIFORNIA 11/12/13

20' 0' 10' 20'
SCALE: 1" = 20'

EXCAVATION PLAN

CAREER LOFTS
28100 CABOT ROAD
LAGUNA NIGUEL, CA

PERMIT # G12-23

DRAWN:	MI
DESIGN:	DS
CHECKED:	OS
SCALE:	AS SHOWN
JOB NO.:	1213.01
DATE:	2013/03/12
SHEET	5 OF 15

3RD GRADING PLAN CHECK SUBMITTAL 2013/03/12

CAREER LOFTS PRECISE GRADING PLAN

A:\PROJECTS\1213.01\ENG\GRADING\PGP\1213101PGD5D.DWG (11-13-13 1:28:46PM) Plotted by: Eric Latimer

BMP TABLE:

	DESCRIPTION
EC-1	SCHEDULING
EC-2	PRESERVATION OF EXISTING VEGETATION
EC-4	HYDROSEEDING
EC-14	COMPOST BLANKETS
SE-5	FIBER ROLLS
SE-6	GRAVEL BAG BERM
SE-7	STREET SWEEPING
SE-8	SANDBAG BARRIER
SE-10	STORM DRAIN INLET PROTECTION
TC-1	STABILIZED CONSTRUCTION ENTRANCE
TC-2	STABILIZED CONSTRUCTION ROADWAY
WE-1	WIND EROSION CONTROLS
NS-6	ILLICIT CONNECTION – ILLEGAL DISCHARGE
NS-8	VEHICLE AND EQUIPMENT CLEANING
NS-9	VEHICLE AND EQUIPMENT FUELING
NS-10	VEHICLE AND EQUIPMENT MAINTENANCE
WM-1	MATERIAL DELIVERY AND STORAGE
WM-2	MATERIAL USE
WM-3	STOCKPILE MANAGEMENT
WM-4	SPILL PRESERVATION AND CONTROL
WM-5	SOLID WASTE MANAGEMENT
WM-6	HAZARDOUS WASTE MANAGEMENT
WM-8	CONCRETE WASTE MANAGEMENT
WM-9	SANITARY-SEPTIC WASTE MANAGEMENT
WM-10	LIQUID WASTE MANAGEMENT

BMP DETAILS CAN BE OBTAINED IN THE SWPPP PREPARED FOR THIS PROJECT BY FUSCOE ENGINEERING OR http://www.ocwatershed.com/constructionactivities.aspx

SUPERVISOR'S INSTRUCTIONS

1. IMPLEMENTATION OF THIS PLAN SHALL BE THE RESPONSIBILITY OF THE CONSTRUCTION SUPERVISOR. THIS PLAN SHALL BE REVISED BY THE CONSTRUCTION SUPERVISOR AS AUTHORIZED AGENT OF THE OWNER TO REFLECT THE CURRENT STATUS OF THE CONSTRUCTION SITE.

   EXAMPLE: AFTER INLET PROTECTION IS REMOVED

2. THE SYMBOLS ITEMIZED IN THE LEGEND AND SHOWN ON THE PLAN WILL BE MODIFIED BY THE CONSTRUCTION SUPERVISOR WHEN CONSTRUCTION CONDITIONS CHANGE BY USING A MARKING PEN ON THIS PLAN AND NOTING THE CHANGE AND DATE AS FOLLOWS:

   USING A MARKING PEN, CROSS OUT ITEMS SHOWN ON THE PLAN THAT ARE NO LONGER NECESSARY DUE TO THE CONSTRUCTION OF IMPROVEMENTS, ELIMINATION FROM THE SITE, OR RELOCATION OF THE ITEM. SYMBOLS SHOULD BE ADDED TO THE PLAN TO DELINEATE NEW ITEMS OR RELOCATIONS ON THE SITE.

   USING A MARKING PEN, DASH THE STORM DRAIN LINE AFTER THE CONSTRUCTION OF THE STORM DRAIN LINE.

   USING A MARKING PEN, DARKEN IN THE CATCH BASIN SYMBOL ON THE PLAN AFTER CONSTRUCTION IS COMPLETED.

   USING A MARKING PEN, CLOUD LANDSCAPE AREAS WHICH HAVE BEEN PLANTED AND LABEL THE AREA WITH A CIRCLED LETTER FOR REFERENCE.

3. WHEN MARKING ANY CHANGES ON THE PLAN, BE SURE TO NOTE THE DATE ADJACENT TO THE MARKED REVISION.
4. WHEN MAKING ANY REVISIONS ON THE PLAN, THE SUPERVISOR SHALL NOTE THE DATE ON THE SUPERVISOR'S "LATEST REVISION" LOG.

LIST OF CONTRACTORS

THE FOLLOWING CONTRACTORS AND/OR SUBCONTRACTORS HAVE BEEN MADE AWARE OF THE CONDITIONS OF THIS PLAN AND RESPONSIBLE FOR COMPLIANCE OF ITEMS SPECIFIED IN THE GENERAL CONSTRUCTION ACTIVITY STORM WATER PERMIT AS THEY RELATE TO THEIR SPECIFIC MATERIALS AND/OR TASKS.

	NAME / COMPANY	SIGNATURE / DATE
1.		
2.		
3.		
4.		
5.		
6.		
7.		
8.		
9.		
10.		

BMP LEGEND

CT	* CONSTRUCTION TRAILER
C/C W	* CHEMICAL/CONCRETE WASHOUT
P/P W	* PAINT/PLASTER WASHOUT
STOCK	* SAND/GRAVEL BAG STOCKPILE
STORE	* STORAGE AREA
CONST	* ACTIVE CONSTRUCTION AREA
DONE	* COMPLETED/OCCUPIED AREA
VEH	* VEHICLE/STAGING AREA

* TO BE DETERMINED ON-SITE BY PROJECT SUPERINTENDENT AND UPDATED HEREON

IT IS THE CONTRACTOR'S RESPONSIBILITY TO KEEP THIS ECP MAP CURRENT, ADDING ITEMS AND MOVING THEM AS NECESSARY AND/OR REMOVING ITEMS WHEN NO LONGER NEEDED. THE CONTRACTOR MAY BE ASKED AT ANY TIMETO PRODUCE THIS MAP TO CITY OF REGULATORY OFFICIALS. FAILURE TO KEEP IT CURRENT CAN RESULT IN A FINE. HAND-MARKED ALTERATIONS WITH INITIALS AND DATE ARE SUFFICIENT.

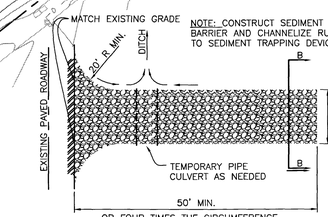

STABILIZED CONSTRUCTION ENTRANCE/EXIT DETAIL 1
NTS

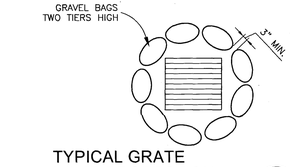

TYPICAL GRATE INLET PROTECTION 3
NTS

SECTION B-B 2
NTS

EROSION CONTROL NOTES

1. INSTALL TEMPORARY CONSTRUCTION FENCE.
2. INSTALL "TREK TRAK" PLATE OR APPROVED EQUAL TO PROTECT INGRESS/EGRESS ROUTES PER DETAIL 1, SHT.-6. EXACT LOCATION TO BE DETERMINED BY CONTRACTOR (EC-1, EC-2).
3. INSTALL TEMPORARY PORTABLE PUMP TO BE UTILIZED ON AN AS NEEDED BASIS.
4. INSTALL ONE DESILTING TANK (18,100 GALLONS) & FILTER/PUMP PER RAIN FOR RENT (SEE DETAIL 4, SHT 6).
5. INSTALL ONE ROW OF GRAVEL BAGS, TWO OR THREE TIERS HIGH, AS INDICATED (SE-6).
6. INSTALL FIBER ROLL EVERY 15-FEET WHERE SHOWN AND PER DETAIL 3, SHT.-14 TO DISTURBED SLOPE (SE-5).
7. INSTALL GRAVEL BAGS AROUND EXISTING INLET. SEE DETAIL 3, SHT. 6 (SE-10).
8. PROTECT IN PLACE.
9. INSTALL COMPOST BLANKET (EC-14).
10. INSTALL HYDROSEEDING ON SLOPE (EC-4).
11. INSTALL TEMPORARY PUMPLINE.

DEWATERING ACTIVITIES NOTES:

DEWATERING MAY BE REQUIRED TO REMOVE EXCESS STORM WATER WITHIN EXCAVATED AREAS THAT HAS BEEN PONDED FOR GREATER THAN 72 HOURS. WATER THAT CANNOT BE RETAINED ON-SITE (E.G., INFILTRATE, EVAPORATE, REUSE) SHALL BE TREATED PRIOR TO DISCHARGE IN ACCORDANCE WITH FACT SHEET NS-2 AND SITE-SPECIFIC NOTES BELOW. DISCHARGES MUST ONLY CONSIST OF CLEAN STORM WATER (NO VISIBLE SEDIMENT OR POLLUTANTS). ANY DISCHARGES SHALL BE SAMPLED IN ACCORDANCE WITH GENERAL CONSTRUCTION PERMIT REQUIREMENTS FOR RISK LEVEL 2 SITES. ADDITIONAL TREATMENT AND SAMPLING REQUIREMENTS MAY APPLY FOR DISCHARGES OF NON-STORM WATER (E.G., GROUNDWATER & WATER USED IN CONSTRUCTION ACTIVITIES). REFER TO CONSTRUCTION SITE MONITORING PROGRAM (CSMP) WITHIN THE PROJECT SWPPP DOCUMENT FOR SPECIFIC SAMPLING AND MONITORING REQUIREMENTS.

SITE-SPECIFIC NOTES FOR DEWATERING ACTIVITIES (NS-2):

RUNOFF SHALL BE DEWATERED AS FOLLOWS:
- PRE-TREATMENT VIA SEDIMENT TRAP AT LOW-POINT IN EXCAVATED AREA.
- PUMPED TO WEIR TANK (18,100 GALLON OPEN-TOP BY RAIN FOR RENT) FOR PARTICULATE SETTLING.
- FILTRATION VIA PF400 PARTICULATE FILTER (CONTAINS TWO CARTRIDGE FILTER TANKS AND 4 BAG FILTER TANKS FOR FILTRATION FROM 100 TO 0.5 MICRONS FOR FLOWS UP TO 400 GPM).
- CONDUCT SAMPLING FOR TURBIDITY & PH LEVELS PER RISK LEVEL 2 REQUIREMENTS AND DOCUMENT RESULTS IN SWPPP.
- IF EXCEEDANCES OF TURBIDITY AND PH NUMERIC ACTION LEVELS NALS) ARE OBSERVED, REPORT EXCEEDANCES THROUGH SMARTS ONLINE SYSTEM AND IN ACCORDANCE WITH SWPPP DOCUMENT. CONTRACTOR SHALL BE RESPONSIBLE FOR IMPLEMENTING CORRECTIVE ACTIONS TO IMPROVE TREATMENT EFFECTIVENESS OF DEWATERING SYSTEM PRIOR TO NEXT STORM EVENT (E.G., INCREASED SETTLING TIME, ADDITIONAL SETTLING TANKS, FILTERS OR OTHER BMPS).
- LIMIT DISCHARGES TO CABOT ROAD. UTILIZE EXISTING ON-SITE STORM DRAIN SYSTEM.

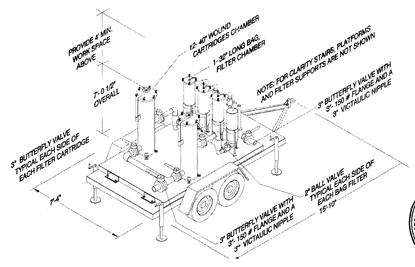

RAIN FOR RENT 4
NTS

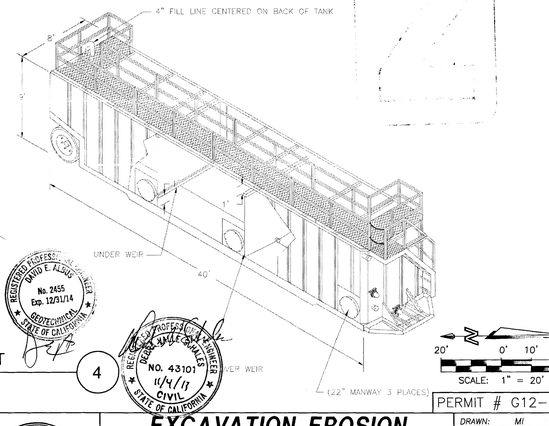

LEGEND

- CENTERLINE
- EXISTING PROPERTY LINE
- DIRECTION OF FLOW
- PUMP LINE (INLET)
- PUMP LINE (OUTLET)
- TEMPORARY CONSTRUCTION FENCE
- GRAVEL BAGS

DIG ALERT

DIAL TOLL FREE 1-800-227-2600
AT LEAST TWO DAYS BEFORE YOU DIG
UNDERGROUND SERVICE ALERT OF SOUTHERN CALIFORNIA

CAUTION - NOTICE TO CONTRACTOR

THE CONTRACTOR IS SPECIFICALLY CAUTIONED THAT THE LOCATION AND/OR ELEVATION OF EXISTING UTILITIES AS SHOWN ON THESE PLANS IS BASED ON RECORDS OF THE VARIOUS UTILITY COMPANIES AND, WHERE POSSIBLE, MEASUREMENTS TAKEN IN THE FIELD. THE INFORMATION IS NOT TO BE RELIED ON AS BEING EXACT OR COMPLETE. THE CONTRACTOR SHALL CALL USA DIG ALERT AT 1-800-227-2600, 48 HOURS BEFORE ANY EXCAVATION.

NO.	DATE	REVISIONS	APP'D.	DATE
1	11/04/13	REPLACED LOCK & LOAD WALL W/CONCRETE PILE WALL, REVISED GFF & SUBGRADE ELEVATIONS		

PREPARED BY:
FUSCOE ENGINEERING
16795 Von Karman, Suite 100, Irvine, California 92606
tel 949.474.1960 fax 949.474.5315 www.fuscoe.com
DEBRA VALLE SCHALES RCE#043101 — 11/4/13 DATE

REGISTERED PROFESSIONAL ENGINEER DEBRA VALLE SCHALES NO. 43101 EXP. 03/31/14 CIVIL STATE OF CALIFORNIA

REGISTERED PLS/PE: DAVID E. ALSUP No. 2455 Exp. 12/31/14 REGISTERED CIVIL ENGINEER STATE OF CALIFORNIA

REGISTERED PROFESSIONAL ENGINEER ROBERT SCOTT SCHALLER NO. 43101 11/4/13 CIVIL STATE OF CALIFORNIA

EXCAVATION EROSION CONTROL PLAN
CAREER LOFTS
28100 CABOT ROAD
LAGUNA NIGUEL, CA

SCALE: 1" = 20'

PERMIT # G12-23

DRAWN:	MI
DESIGN:	DS
CHECKED:	OS
SCALE:	AS SHOWN
JOB NO.:	1213.01
DATE:	2013/03/12

SHEET 6 OF 15

2013/03/12
CAREER LOFTS
PRECISE GRADING PLAN
3RD GRADING PLAN CHECK SUBMITTAL

P:\PROJECTS\12\1213\ENG\GRADING\PGP\12131PGP06D-ECEMP.DWG (11-04-13 3:03:14 PM) Plotted by: Eric Lisner

CONSTRUCTION NOTES

(36) INSTALL "ENTRANCE" FIRE LANE PER FIRE MASTER PLAN

(37) INSTALL KNOX KEY BOX PER FIRE MASTER PLAN

(38) INSTALL "NO PARKING – FIRE LANE" SIGN PER FIRE MASTER PLAN

(40) CONSTRUCT 6" CURB (A1-6(150)) PER SWPPC STD PLAN 120-2

(42) CONSTRUCT VARIED HT CURB (A1-6(150)) PER MODIFIED SPPWC STD PLAN 120-2 – SEE DETAIL A ON SHT 2

(44) CONSTRUCT COLORED CONCRETE PAVING - 6" PCC OVER 4" AB PER LANDSCAPE PLAN LC-01

(45) CONSTRUCT INTERLOCKING PAVING SIDEWALK PER LANDSCAPE PLAN LC-01

(46) CONSTRUCT 4" PCC OVER 4" AB SIDEWALK - SEE DETAIL C ON SHT 2

(49) CONSTRUCT HANDICAP RAMP AND RAILING PER ARCH PLAN NO.

(52) CONSTRUCT STUCCO RETAINING WALL W/BLOCK OR GLASS WALL PER ARCHITECT PLAN

(53) CONSTRUCT RETAINING WALL PER SEPARATE PLANS & PERMIT

(54) LANDSCAPE PER LANDSCAPE PLAN NO. LC-01

(56) INSTALL TREE PER LANDSCAPE PLAN LP-01

(57) CONSTRUCT STAIRS PER ARCH PLAN

(59) PROTECT IN PLACE

(60) CONSTRUCT GATE PER LANDSCAPE PLAN NO. LC-01

(61) DG SIDEWALK PER LANDSCAPE PLAN NO. LC-01

(63) CREATE A SWALE PER DETAIL HEREON

CABOT ROAD

GRADING AND PERMIT LIMITS

SHEET 8

SEE

MATCHLINE

PARCEL 2 LLA 89-046

PARCEL 2 PM No. 88-274

PROP BLDG (OVERHANG)

PROP BLDG (AT GRADE)

PROP BLDG (2nd LEVEL)

PROP BLDG OVERHANG (2nd LEVEL)

WALL & PODIUM DESIGN PER BLDG PLAN

WALL PER BLDG PLAN

PODIUM DESIGN PER BLDG PLAN

WALL PER BLDG PLAN

PODIUM DESIGN PER BLDG PLAN

WALL & PODIUM DESIGN PER BLDG PLAN

DRIVEWAY & GUTTER PER ST IMPROVEMENT PLAN

329.00GFF

317.00GFF

PAD= 326.56

STAIRS AND WALL PART OF BLDG PLAN

ASPH

MATCHLINE SEE SHEET 9

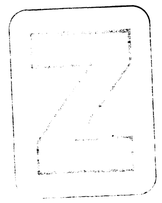

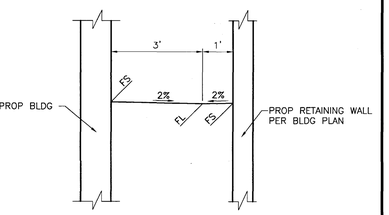

HANDICAP RAMP - SWALE

NTS

ALL RETAINING WALLS, POOLS, AND SPAS TO BE CONSTRUCTED PER SEPARATE PLANS & PERMITS. SHOWN FOR REFERENCE ONLY.

LEGEND

AB	AGGREGATE BASE		RIGHT OF WAY
BCR	BEGIN CURB RETURN		CENTER LINE
BLDG	BUILDING	R	RIDGE LINE
BW	BACK OF WALK	GB	GRADE BREAK
CL	CENTERLINE		GRADING AND PERMIT LIMITS
CF	CURB FACE		PROP TREE
ECR	END CURVE RETURN		
EX	EXISTING		
FF	FINISH FLOOR		
FL	FLOW LINE		
FS	FINISH SURFACE		
GB	GRADE BREAK		
HP	HIGH POINT		
HT	HEIGHT		
MIN	MINIMUM		
NO	NUMBER		
PCC	PORTLAND CEMENT CONCRETE		
PI	POINT OF INTERSECTION (VC)		
PL	PROPERTY LINE		
PROP	PROPOSED		
R	RIDGE		
R/W	RIGHT OF WAY		
STD	STANDARD		
SW	SIDEWALK		
TC	TOP OF CURB		
TG	TOP OF GRATE		
TRANS	TRANSFORMER		
TW	TOP OF WALL		
TYP	TYPICAL		
VC	VERTICAL CURVE		

REGISTERED PROFESSIONAL ENGINEER DAVID E. ALBUS No. 2455 Exp. 12/31/14 CIVIL STATE OF CALIFORNIA

REGISTERED PROFESSIONAL ENGINEER DEBRA VALLE SCHALES No. 43101 Exp. 03/31/14 CIVIL STATE OF CALIFORNIA

10' 0' 5' 10'

SCALE: 1" = 10'

PERMIT # G12-23

DIG ALERT

DIAL TOLL FREE 1-800-227-2600 AT LEAST TWO DAYS BEFORE YOU DIG

UNDERGROUND SERVICE ALERT OF SOUTHERN CALIFORNIA

CAUTION - NOTICE TO CONTRACTOR

THE CONTRACTOR IS SPECIFICALLY CAUTIONED THAT THE LOCATION AND/OR ELEVATION OF EXISTING UTILITIES AS SHOWN ON THESE PLANS IS BASED ON RECORDS OF THE VARIOUS UTILITY COMPANIES AND, WHERE POSSIBLE, MEASUREMENTS TAKEN IN THE FIELD. THE INFORMATION IS NOT TO BE RELIED ON AS BEING EXACT OR COMPLETE. THE CONTRACTOR SHALL CALL USA DIG ALERT AT 1-800-227-2600, 48 HOURS BEFORE ANY EXCAVATION.

NO.	DATE	REVISIONS	APP'D.	DATE
1	11/04/13	REPLACED LOCK & LOAD WALL W/CONCRETE PILE WALL, REVISED GFF & SUBGRADE ELEVATIONS		

PREPARED BY:

FUSCOE ENGINEERING

16795 Von Karman, Suite 100, Irvine, California 92606
tel 949.474.1960 fax 949.474.5315 www.fuscoe.com

DEBRA VALLE SCHALES RCE#043101 11/4/13 DATE

PRECISE GRADING

CAREER LOFTS
28100 CABOT ROAD
LAGUNA NIGUEL, CA

DRAWN:	MI
DESIGN:	DS
CHECKED:	OS
SCALE:	AS SHOWN
JOB NO.:	1213.01
DATE:	2013/03/12
SHEET	7 OF 15

2013/03/12

CAREER LOFTS PRECISE GRADING PLAN

3RD GRADING PLAN CHECK SUBMITTAL

E:\PROJECTS\12-213\01\ENG\GRADING\WIP\12130101PGPLCVR.DWG (1:1=1'-0" 3:03:33PM) Plotted by: Eric Lisenbe

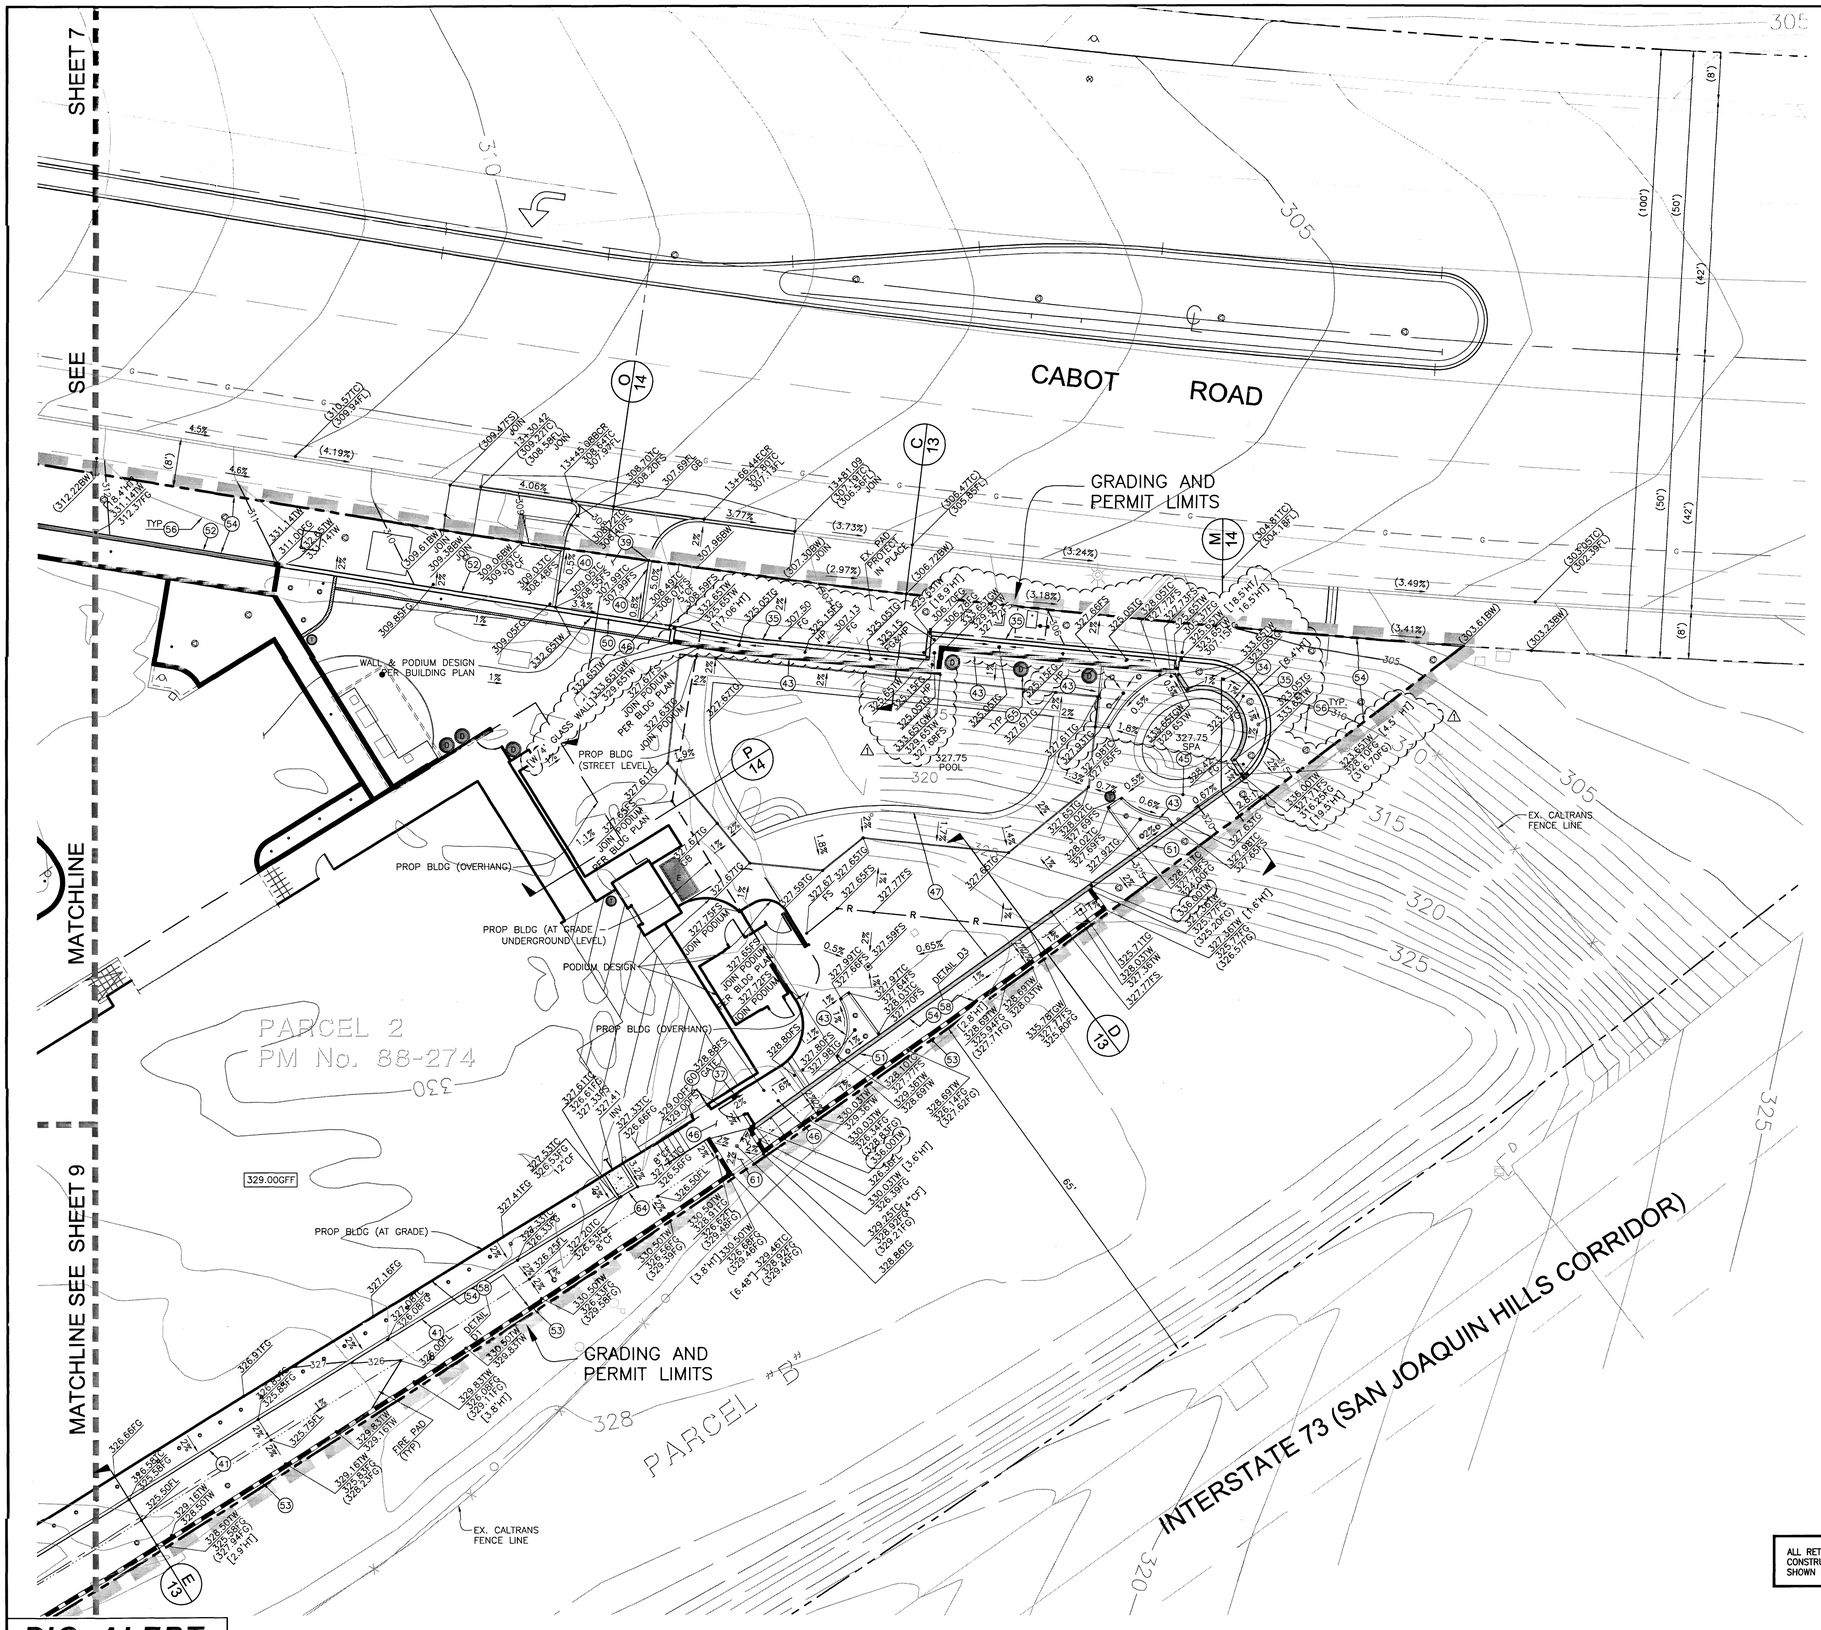

CONSTRUCTION NOTES

(34) CONSTRUCT WALL W/FOUNTAIN PER LANDSCAPE PLAN LC-01 & LC-03

(35) CONSTRUCT LOCK & LOAD RETAINING WALL PER ABI ENGINEERING

(37) INSTALL KNOX KEY BOX PER FIRE MASTER PLAN

(39) CONSTRUCT 6" PCC OVER 4" AB DRIVEWAY

(40) CONSTRUCT 6" CURB (A1-6(150)) PER SWPPC STD PLAN 120-2

(41) CONSTRUCT 12" CURB PER MODIFIED SWPPC STD PLAN 120-2 & DETAIL J ON SHT 2

(43) CONSTRUCT 4' PLANTER CURB PER LANDSCAPE PLAN LC-01

(45) CONSTRUCT INTERLOCKING PAVING SIDEWALK PER LANDSCAPE PLAN LC-01

(46) CONSTRUCT 4' PCC OVER 4" AB SIDEWALK - SEE DETAIL C ON SHT 2

(47) CONSTRUCT COLORED CONCRETE PAVING (POOL DECK) PER LANDSCAPE ARCH PLAN NO. LC-02

(50) CONSTRUCT STUCCO RETAINING WALL WITH GLASS FENCING PER ARCHITECT PLAN

(51) CONSTRUCT RETAINING WALL WITH 8' (MIN) SOUND WALL PER ARCHITECT PLAN

(52) CONSTRUCT STUCCO RETAINING WALL W/BLOCK OR GLASS WALL PER ARCHITECT PLAN

(53) CONSTRUCT RETAINING WALL PER SEPARATE PLANS & PERMIT

(54) LANDSCAPE PER LANDSCAPE PLAN NO. LC-01

(55) CONSTRUCT CORTEEN STEEL PLANTER PER LANDSCAPE ARCH PLAN NO. LC-01

(56) INSTALL TREE PER LANDSCAPE PLAN LP-01

(58) CONSTRUCT BIORETENTION PER DETAIL D1 - D3 ON SHT 3

(60) CONSTRUCT GATE PER LANDSCAPE PLAN NO. LC-01

(61) DG SIDEWALK PER LANDSCAPE PLAN NO. LC-01

(64) CONSTRUCT 8" CURB (A1-8(200) PER SWPPC STD PLAN 120-2

LEGEND

AB	AGGREGATE BASE		RIGHT OF WAY
BCR	BEGIN CURB RETURN		CENTER LINE
BLDG	BUILDING	R	RIDGE LINE
BW	BACK OF WALK	V	VALLEY LINE
CL	CENTERLINE	GB	GRADE BREAK
DG	DECOMPOSED GRANITE		GRADING AND PERMIT LIMITS
ECR	END CURVE RETURN		
EX	EXISTING		PROP TREE
FF	FINISHED FLOOR		
FG	FINISHED GRADE		
FL	FLOW LINE		
FS	FINISH SURFACE		
GB	GRADE BREAK		
HP	HIGH POINT		
HT	HEIGHT		
INV	INVERT		
MIN	MINIMUM		
PA	PLANTER AREA		
PCC	PORTLAND CEMENT CONCRETE		
PL	PROPERTY LINE		
PROP	PROPOSED		
R/W	RIGHT OF WAY		
SHT	SHEET		
TC	TOP OF CURB		
TG	TOP OF GRATE		
TGW	TOP OF GLASS WALL		
TW	TOP OF WALL		
TYP	TYPICAL		
W/	WITH		

ALL RETAINING WALLS, POOLS, AND SPAS TO BE CONSTRUCTED PER SEPARATE PLANS & PERMITS. SHOWN FOR REFERENCE ONLY.

REGISTERED PROFESSIONAL ENGINEER DEBRA VALLE SCHALES No. 43101 11/4/13 CIVIL STATE OF CALIFORNIA

REGISTERED PROFESSIONAL ENGINEER DAVID E. ALBIN No. 2455 Exp. 12/31/14 CIVIL STATE OF CALIFORNIA

SCALE: 1" = 10'

DIG ALERT

DIAL TOLL FREE 1-800-227-2600
AT LEAST TWO DAYS BEFORE YOU DIG

UNDERGROUND SERVICE ALERT OF SOUTHERN CALIFORNIA

CAUTION - NOTICE TO CONTRACTOR

THE CONTRACTOR IS SPECIFICALLY CAUTIONED THAT THE LOCATION AND/OR ELEVATION OF EXISTING UTILITIES AS SHOWN ON THESE PLANS IS BASED ON RECORDS OF THE VARIOUS UTILITY COMPANIES AND, WHERE POSSIBLE, MEASUREMENTS TAKEN IN THE FIELD. THE INFORMATION IS NOT TO BE RELIED ON AS BEING EXACT OR COMPLETE. THE CONTRACTOR SHALL CALL USA DIG ALERT AT 1-800-227-2600, 48 HOURS BEFORE ANY EXCAVATION.

NO.	DATE	REVISIONS	APP'D.	DATE
1	11/04/13	REPLACED LOCK & LOAD WALL W/CONCRETE PILE WALL, REVISED GFF & SUBGRADE ELEVATIONS		

PREPARED BY:
FUSCOE ENGINEERING
16795 Von Karman, Suite 100, Irvine, California 92606
tel 949.474.1960 fax 949.474.5315 www.fuscoe.com
DEBRA VALLE SCHALES RCE#043101 DATE 11/4/13

REGISTERED PROFESSIONAL ENGINEER DEBRA VALLE SCHALES NO. 43101 EXP. 03/31/14 CIVIL STATE OF CALIFORNIA

PERMIT # G12-23

PRECISE GRADING

CAREER LOFTS
28100 CABOT ROAD
LAGUNA NIGUEL, CA

DRAWN:	MI
DESIGN:	DS
CHECKED:	OS
SCALE:	AS SHOWN
JOB NO.:	1213.01
DATE:	2013/03/12
SHEET	8 OF 15

CAREER LOFTS PRECISE GRADING PLAN

3RD GRADING PLAN CHECK SUBMITTAL 2013/03/12

P:\PROJECTS\12-JOB\1JOB\GRADING\EXPLOT\12-JOB PRECISE GRADING (11-04-13 3:50:55PM) Plotted by: Eric Lasner

CONSTRUCTION NOTES

(37) INSTALL KNOX KEY BOX PER FIRE MASTER PLAN

(41) CONSTRUCT 12" CURB PER MODIFIED SWPPC STD PLAN 120-2 & DETAIL J ON SHT 2

(48) CONSTRUCT CONCRETE TRANSITION SWALE PER DETAIL F ON SHT 9

(53) CONSTRUCT RETAINING WALL PER SEPARATE PLANS & PERMIT

(54) LANDSCAPE PER LANDSCAPE PLAN NO. LC-01

(56) INSTALL TREE PER LANDSCAPE PLAN LP-01

(57) CONSTRUCT STAIRS PER ARCH PLAN

(58) CONSTRUCT BIORETENTION PER DETAIL D1 – D3 ON SHT 3

(59) PROTECT IN PLACE

(62) CONSTRUCT CONCRETE SWALE PER DETAIL E ON SHT 3

(64) CONSTRUCT 8" CURB (A1-8(200) PER SWPPC STD PLAN 120-2

MATCHLINE

SEE SHEET 7

SEE SHEET 8

MATCHLINE

PROP BLDG (OVERHANG)

PROP BLDG (OVERHANG)

PROP BLDG (AT GRADE)

PARCEL 2
LLA 89-045

PARCEL 2
PM No. 88-274

GRADING AND PERMIT LIMITS

PROPERTY LINE

EX. GARAGE OUTLINE

CONCRETE PARKING STRUCTURE

ASPH

329.00FF

CSP RISER RIM=324.25 311.34INV SEE SHT 10

EX. CSP RISER

EX. CONCRETE SWALE TO REMAIN

EX. WALL

EX. V-DITCH

EX. CURB

EX. FH

EX. TREE

EX. CURB TO PROTECT IN PLACE

EX. INLET GRATE

CONCRETE SWALE TRANSITION. SEE DETAIL-F

DETAIL 1/2

SEE SEPARATE RETAINING WALL PLANS

FIRE PAD (TYP)

STAIRS PER ARCH PLANS

GRADE BELOW STAIRS

4 STEPS 10" RISE 10" TREAD

10% SLOPE BELOW STAIRS

2 STEPS 6" RISE 12" TREAD

TYP.

INTERSTATE 73 (SAN JOAQUIN HILLS CORRIDOR)

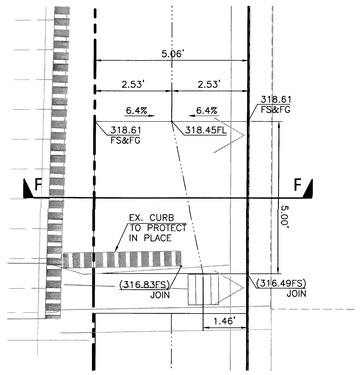

CONCRETE TRANSITION SWALE (F)

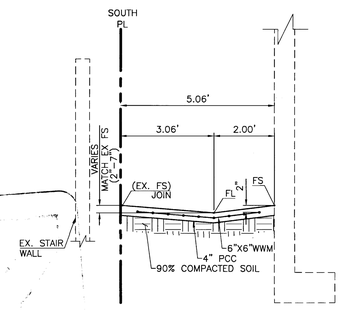

ALL RETAINING WALLS, POOLS, AND SPAS TO BE CONSTRUCTED PER SEPARATE PLANS & PERMITS. SHOWN FOR REFERENCE ONLY.

LEGEND

BLDG	BUILDING		RIGHT OF WAY
CSP	CORRUGATED STEEL PIPE		CENTER LINE
EX	EXISTING	R	RIDGE LINE
FF	FINISHED FLOOR	GB	GRADE BREAK
FG	FINISHED GRADE		GRADING AND PERMIT LIMITS
FH	FIRE HYDRANT		PROP TREE
FL	FLOW LINE		
FS	FINISHED SURFACE		
GB	GRADE BREAK		
HP	HIGH POINT		
HT	HEIGHT		
MIN	MINIMUM		
PROP	PROPOSED		
R	RIDGE		
SHT	SHEET		
STD	STANDARD		
TC	TOP OF CURB		
TG	TOP OF GRATE		
TW	TOP OF WALL		
TYP	TYPICAL		

10' 0' 5' 10'

SCALE: 1" = 10'

REGISTERED PROFESSIONAL ENGINEER DAVID E. FLINN No. 2455 Exp. 12/31/14 GEOTECHNICAL STATE OF CALIFORNIA

REGISTERED PROFESSIONAL ENGINEER DEBRA VALLE SCHALES NO. 43101 11/4/13 CIVIL STATE OF CALIFORNIA

PERMIT # G12-23

DIG ALERT

DIAL TOLL FREE 1-800-227-2600

AT LEAST TWO DAYS BEFORE YOU DIG

UNDERGROUND SERVICE ALERT OF SOUTHERN CALIFORNIA

CAUTION - NOTICE TO CONTRACTOR

THE CONTRACTOR IS SPECIFICALLY CAUTIONED THAT THE LOCATION AND/OR ELEVATION OF EXISTING UTILITIES AS SHOWN ON THESE PLANS IS BASED ON RECORDS OF THE VARIOUS UTILITY COMPANIES AND, WHERE POSSIBLE, MEASUREMENTS TAKEN IN THE FIELD. THE INFORMATION IS NOT TO BE RELIED ON AS BEING EXACT OR COMPLETE. THE CONTRACTOR SHALL CALL USA DIG ALERT AT 1-800-227-2600, 48 HOURS BEFORE ANY EXCAVATION.

NO.	DATE	REVISIONS	APP'D.	DATE
1	11/04/13	REPLACED LOCK & LOAD WALL W/CONCRETE PILE WALL, REVISED GFF & SUBGRADE ELEVATIONS		

PREPARED BY:
FUSCOE ENGINEERING
16795 Von Karman, Suite 100, Irvine, California 92606
tel 949.474.1960 fax 949.474.5315 www.fuscoe.com
DEBRA VALLE SCHALES RCE#043101 11/4/13 DATE

REGISTERED PROFESSIONAL ENGINEER DEBRA VALLE SCHALES NO. 43101 EXP. 03/31/14 CIVIL STATE OF CALIFORNIA

PRECISE GRADING

CAREER LOFTS
28100 CABOT ROAD
LAGUNA NIGUEL, CA

DRAWN:	MI
DESIGN:	DS
CHECKED:	OS
SCALE:	AS SHOWN
JOB NO.:	1213.01
DATE:	2013/03/12

SHEET 9 OF 15

CAREER LOFTS PRECISE GRADING PLAN

2013/03/12

3RD GRADING PLAN CHECK SUBMITTAL

P:\PROJECTS\1213.01\DWG\GRADING\CVGP\12150PRSPGR.DWG (11-04-13 3:04:32PM) Plotted by: Eric Lisener

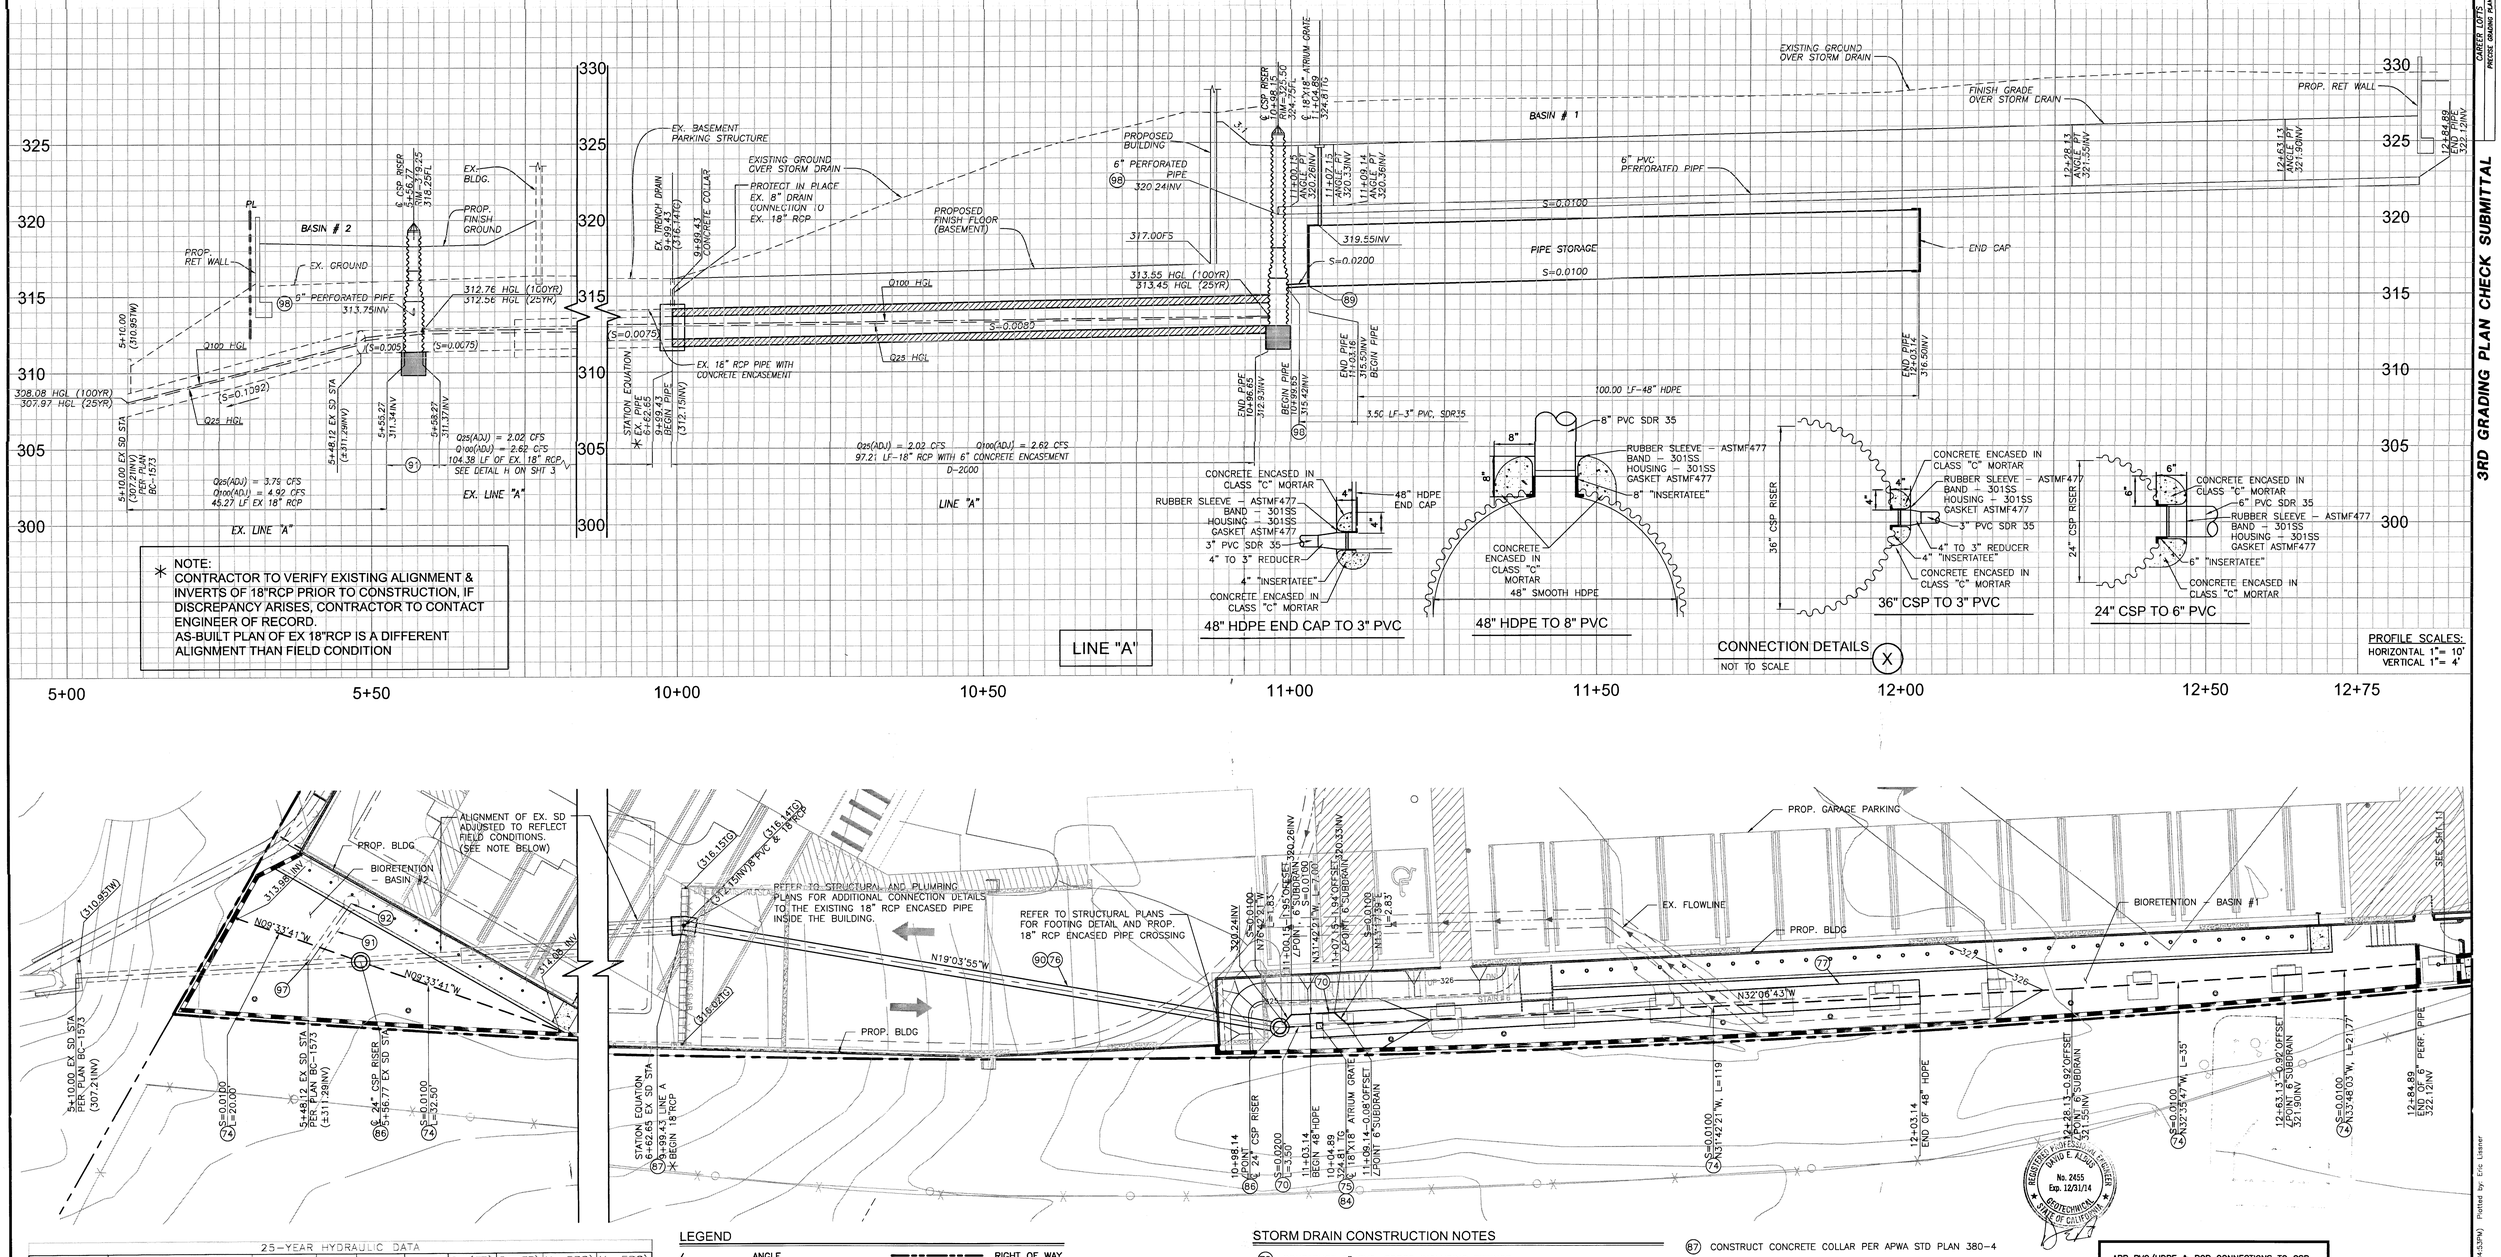

✳ NOTE:
CONTRACTOR TO VERIFY EXISTING ALIGNMENT & INVERTS OF 18"RCP PRIOR TO CONSTRUCTION. IF DISCREPANCY ARISES, CONTRACTOR TO CONTACT ENGINEER OF RECORD.
AS-BUILT PLAN OF EX 18"RCP IS A DIFFERENT ALIGNMENT THAN FIELD CONDITION

25-YEAR HYDRAULIC DATA

LINE	STATIONING	Q_{25}-ADJ	DIA	S_o	n	D_c (FT)	D_n (FT)	V_n (FPS)	V_n (FPS)
EX LINE "A"	5+10.00 TO 5+55.27	3.79 CFS	18"	0.1092	0.013	0.74	0.33	4.33	12.89
EX LINE "A"	5+58.27 TO 9+99.43	2.02 CFS	18"	0.0075	0.013	0.54	0.48	3.56	4.14
LINE A	9.99.43 TO 10+96.65	2.02 CFS	18"	0.0080	0.013	0.54	0.48	3.56	4.24

100-YEAR HYDRAULIC DATA

LINE	STATIONING	Q_{100}-ADJ	DIA	S_o	n	D_c (FT)	D_n (FT)	V_c (FPS)	V_n (FPS)
EX LINE "A"	5+10.00 TO 5+55.27	4.92 CFS	18"	0.1092	0.013	0.85	0.38	4.74	13.96
EX LINE "A"	5+58.27 TO 9+99.43	2.62 CFS	18"	0.0075	0.013	0.61	0.55	3.85	4.45
LINE A	9.99.43 TO 10+96.65	2.62 CFS	18"	0.0080	0.013	0.61	0.58	3.85	4.56

LEGEND

∠	ANGLE
CB	CATCH BASIN
CL	CENTERLINE
CFS	CUBIC FEET PER SECOND
CSP	CORRUGATED STEEL PIPE
EX	EXISTING
FL	FLOW LINE
FS	FINISH SURFACE
HDPE	HIGH DENSITY POLYETHYLENE
HGL	HYDRAULIC GRADE LINE
INV	INVERT
JS	JUNCTION STRUCTURE
L	LENGTH
LF	LINEAR FEET
PROP	PROPOSED
PVC	POLYVINYL CHLORIDE
RET	RETAINING
RCP	REINFORCED CONCRETE PIPE
S	SLOPE
SD	STORM DRAIN
SHT	SHEET
STA	STATION
STD	STANDARD
TG	TOP OF GRATE
TW	TOP OF WALL

RIGHT OF WAY
STORM DRAIN CENTER LINE
TOP/TOE OF SLOPE
SUBDRAIN
RET. WALL

Q_{25} (ADJ) = 25 YEAR FREQ. FLOW ADJUSTED FOR BASIN AND PIPE STORAGE

Q_{100} (ADJ) = 100 YEAR FREQ. FLOW ADJUSTED FOR BASIN AND PIPE STORAGE

STORM DRAIN CONSTRUCTION NOTES

70 CONSTRUCT 3" PVC, SDR35 INCLUDING FITTINGS
74 CONSTRUCT 6" PERF PVC PIPE (SCH 80), WRAPPED WITH 140 MIRAFI PERMEABLE GEOTEXTILE OR EQUAL
75 CONSTRUCT 8" PVC, SDR35 INCLUDING FITTINGS
76 CONSTRUCT 18" RCP – D – 2000 & BEDDING PER DETAIL Y ON SHT 2
77 CONSTRUCT 48" HDPE-S (SMOOTH) PIPE W/WELDED END CAPS (HANCOR FC-EOT-48-0000 OR EQUAL) & BEDDING PER DETAIL Y ON SHT 2
84 CONSTRUCT 18"X 18" ATRIUM GRATE PER NDS PART NO 1891
86 CONSTRUCT 24" TO 36" CSP RISER WITH 36" CSP/CONCRETE BASE PER DETAIL H ON SHT 3
87 CONSTRUCT CONCRETE COLLAR PER APWA STD PLAN 380-4
89 CONNECT PVC TO HDPE END CAP W/"INSERTATEE" PER DETAIL HEREON
90 CONSTRUCT 6" THICK CONCRETE ENCASEMENT
91 SAWCUT AND REMOVE EX 18" RCP
92 REMOVE AND DISPOSE EX CSP RISER
97 CONSTRUCT BRICK & MORTAR PLUG
98 CONNECT PVC PIPE TO CSP RISER W/INSERTION TEE PER DETAIL X HEREON
99 CONSTRUCT PVC HDPE W/INSIDE TEE PER DETAIL X HEREON

REGISTERED PROFESSIONAL ENGINEER CHRISTOPHER A. SCHOLES No. 43101 11/4/13 CIVIL STATE OF CALIFORNIA

APP PVC/HDPE & RCP CONNECTIONS TO CSP RISER, 48" HDPE & EX. RCP SHALL BE FIELD INSPECTED AND APPROVED BY THE PROJECT CIVIL ENGINEER, AND MEMOS SHALL BE GIVEN TO THE CITY INSPECTOR.

ALL PVC PIPES WITHIN BUILDING FOOTPRINT SHALL BE SCH 40.

ALL RETAINING WALLS, POOLS, AND SPAS TO BE CONSTRUCTED PER SEPARATE PLANS & PERMITS. SHOWN FOR REFERENCE ONLY.

SCALE: 1" = 10'

PERMIT # G12-23

DIG ALERT

DIAL TOLL FREE
1-800-227-2600
AT LEAST TWO DAYS BEFORE YOU DIG
UNDERGROUND SERVICE ALERT OF SOUTHERN CALIFORNIA

CAUTION - NOTICE TO CONTRACTOR

THE CONTRACTOR IS SPECIFICALLY CAUTIONED THAT THE LOCATION AND/OR ELEVATION OF EXISTING UTILITIES AS SHOWN ON THESE PLANS IS BASED ON RECORDS OF THE VARIOUS UTILITY COMPANIES AND, WHERE POSSIBLE, MEASUREMENTS TAKEN IN THE FIELD. THE INFORMATION IS NOT TO BE RELIED ON AS BEING EXACT OR COMPLETE. THE CONTRACTOR SHALL CALL USA DIG ALERT AT 1-800-227-2600, 48 HOURS BEFORE ANY EXCAVATION.

NO.	DATE	REVISIONS	APP'D.	DATE
1	11/04/13	REPLACED LOCK & LOAD WALL W/CONCRETE PILE WALL, REVISED GFF & SUBGRADE ELEVATIONS		

PREPARED BY:
FUSCOE ENGINEERING
16795 Von Karman, Suite 100, Irvine, California 92606
tel 949.474.1960 ◦ fax 949.474.5315 ◦ www.fuscoe.com
DEBRA VALLE SCHALES RCE#043101 11/4/13 DATE
REGISTERED PROFESSIONAL ENGINEER DEBRA VALLE SCHALES No. 43101 EXP. 03/31/14 CIVIL STATE OF CALIFORNIA

STORM DRAIN PLAN

CAREER LOFTS
28100 CABOT ROAD
LAGUNA NIGUEL, CA

DRAWN:	MI
DESIGN:	DS
CHECKED:	OS
SCALE:	AS SHOWN
JOB NO.:	1213.01
DATE:	2013/03/12

SHEET 10 OF 15

P:\PROJECTS\1213.01\ENG\GRADING\PDP\1213PDP05D.DWG (11-04-13 3:04:43PM) Plotted by: Eric Liskner

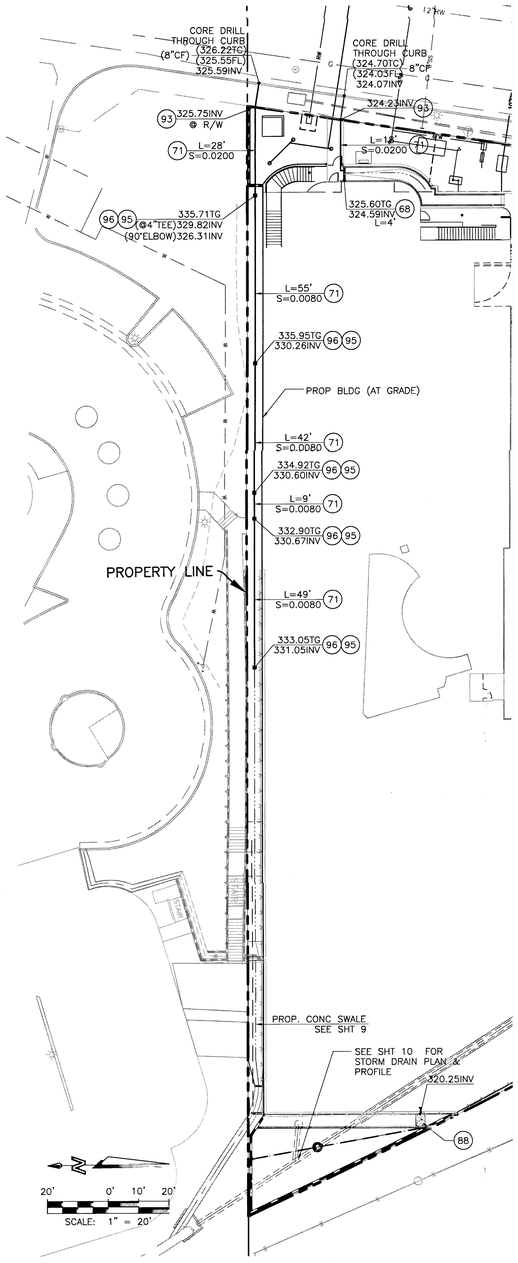

DETAIL A
SCALE: 1"=20'

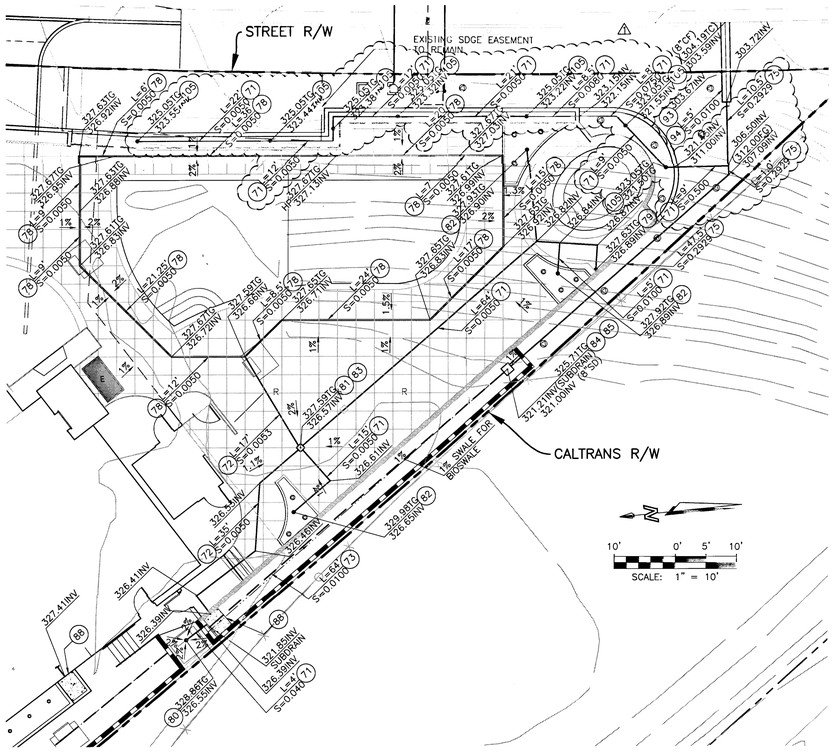

DETAIL B
SCALE: 1"=10'

STORM DRAIN CONSTRUCTION NOTES

- (69) CONSTRUCT MINI CHANNEL TRENCH DRAIN PER NDS PART NO 500 & 552B W/BOTTOM OUTLET
- (71) CONSTRUCT 4" PVC, SDR35 INCLUDING FITTINGS
- (72) CONSTRUCT 6" PVC, SDR35 INCLUDING FITTINGS
- (73) CONSTRUCT 4" PERF PVC PIPE (SCH 80) WRAPPED WITH 140 MIRAFI PERMEABLE GEOTEXTILE OR EQUAL
- (75) CONSTRUCT 8" PVC, SDR35 INCLUDING FITTINGS
- (78) CONSTRUCT ½" DURASLOT SLOT DRAIN WITH 4" DIA DRAIN (SPECIAL ORDER) OR EQUAL (SEE DETAIL G – ON SHT 3)
- (79) CONSTRUCT 4" GRATE INLET PER NDS PART NO 917SC (SATIN CHROME)
- (80) CONSTRUCT 6" GRATE INLET AND ADAPTER PER NDS PART NO 642
- (81) CONSTRUCT 12" X 12" GRATE INLET PER NDS PART NO 1210
- (82) CONSTRUCT 4" ATRIUM GRATE PER NDS PART 75
- (83) CONSTRUCT 12" CATCH BASIN PER NDS PART NO 1200 NGB
- (84) CONSTRUCT 18" X 18" ATRIUM GRATE PER NDS PART NO 1891
- (85) CONSTRUCT 18" X 18" LOW PROFILE ADAPTER PER NDS PART NO 1830
- (88) CONSTRUCT 3' X 4' RIPRAP WITH CONCRETE SLURRY – SEE DETAIL I ON SHT 3, 6" DIA (MIN)
- (89) CONNECT PVC TO HDPE END CAP W/"INSERTATEE" PER DETAIL X HEREON
- (93) POINT OF CONNECTION @ R/W
- (94) CONSTRUCT 3"X17" CURB-O-LET (CP-SP 317) WITH STRAIGHT ADAPTOR (CP-SPA 17)
- (95) CONSTRUCT 12"X12" ATRIUM GRATE PER NDS PART 1280
- (96) CONSTRUCT 12"X12" CATCH BASIN WITH BOTTOM OPENING PER NDS PART NO. 1200 NGB
- ⚠1 (109) CONSTRUCT 4" ATRIUM GRATE WHICH CONNECTS TO STRUCTURAL WALL SUBDRAIN SYSTEM WITH VERTICAL 4" PVC (SDR 35)

LEGEND

BLDG	BUILDING
DIA	DIAMETER
FW	FIRE WATER
HP	HIGH POINT
INV	INVERT
L	LENGTH
MIN	MINIMUM
NO	NUMBER
PERF	PERFORATED
PROP	PROPOSED
PVC	POLYVINYL CHLORIDE
R/W	RIGHT OF WAY
RW	RECLAIMED WATER
S	SLOPE
SS	SEWER
SHT	SHEET
TG	TOP OF GRATE
W	WATER

RIGHT OF WAY
CENTER LINE

ALL RETAINING WALLS, POOLS, AND SPAS TO BE CONSTRUCTED PER SEPARATE PLANS & PERMITS. SHOWN FOR REFERENCE ONLY.

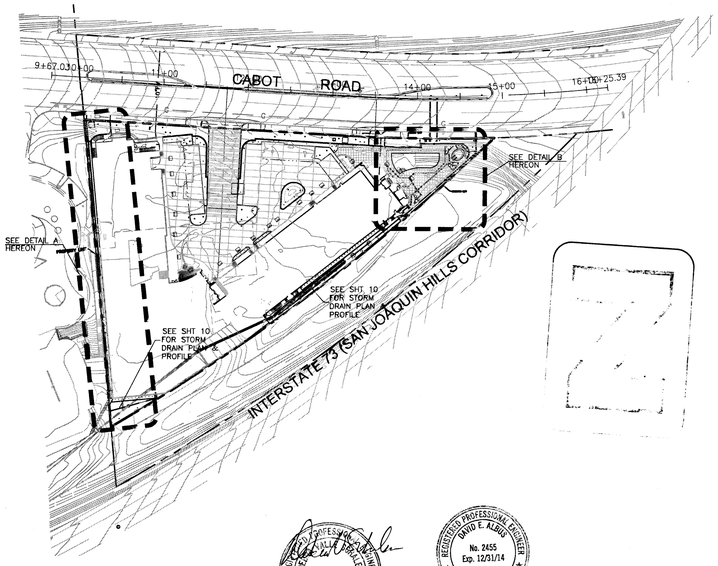

REGISTERED PROFESSIONAL ENGINEER DEBRA VALLE SCHALES NO. 43101 11/4/13 CIVIL STATE OF CALIFORNIA

REGISTERED PROFESSIONAL ENGINEER DAVID E. ALBAS No. 2455 Exp. 12/31/14 CIVIL STATE OF CALIFORNIA

DIG ALERT

DIAL TOLL FREE 1-800-227-2600
AT LEAST TWO DAYS BEFORE YOU DIG
UNDERGROUND SERVICE ALERT OF SOUTHERN CALIFORNIA

CAUTION - NOTICE TO CONTRACTOR

THE CONTRACTOR IS SPECIFICALLY CAUTIONED THAT THE LOCATION AND/OR ELEVATION OF EXISTING UTILITIES AS SHOWN ON THESE PLANS IS BASED ON RECORDS OF THE VARIOUS UTILITY COMPANIES AND, WHERE POSSIBLE, MEASUREMENTS TAKEN IN THE FIELD. THE INFORMATION IS NOT TO BE RELIED ON AS BEING EXACT OR COMPLETE. THE CONTRACTOR SHALL CALL USA DIG ALERT AT 1-800-227-2600, 48 HOURS BEFORE ANY EXCAVATION.

NO.	DATE	REVISIONS	APP'D.	DATE
⚠1	11/04/13	REPLACED LOCK & LOAD WALL W/CONCRETE PILE WALL, REVISED GFF & SUBGRADE ELEVATIONS		

PREPARED BY:
FUSCOE ENGINEERING
16795 Von Karman, Suite 100, Irvine, California 92606
tel 949.474.1960 fax 949.474.5315 www.fuscoe.com
DEBRA VALLE SCHALES RCE#043101 11/4/13 DATE

YARD DRAIN PLAN

CAREER LOFTS
28100 CABOT ROAD
LAGUNA NIGUEL, CA

PERMIT # G12-23

DRAWN:	MI
DESIGN:	DS
CHECKED:	DS
SCALE:	AS SHOWN
JOB NO.:	1213.01
DATE:	2013/03/12

SHEET 11 OF 15

3RD GRADING PLAN CHECK SUBMITTAL
2013/03/12
CAREER LOFTS
PRECISE GRADING PLAN

F:\PROJECTS\1213\01\ENG\GRADING\PGP\1213PG11YD.DWG (11-04-13 3:05:15PM) Plotted by: Eric Lisner

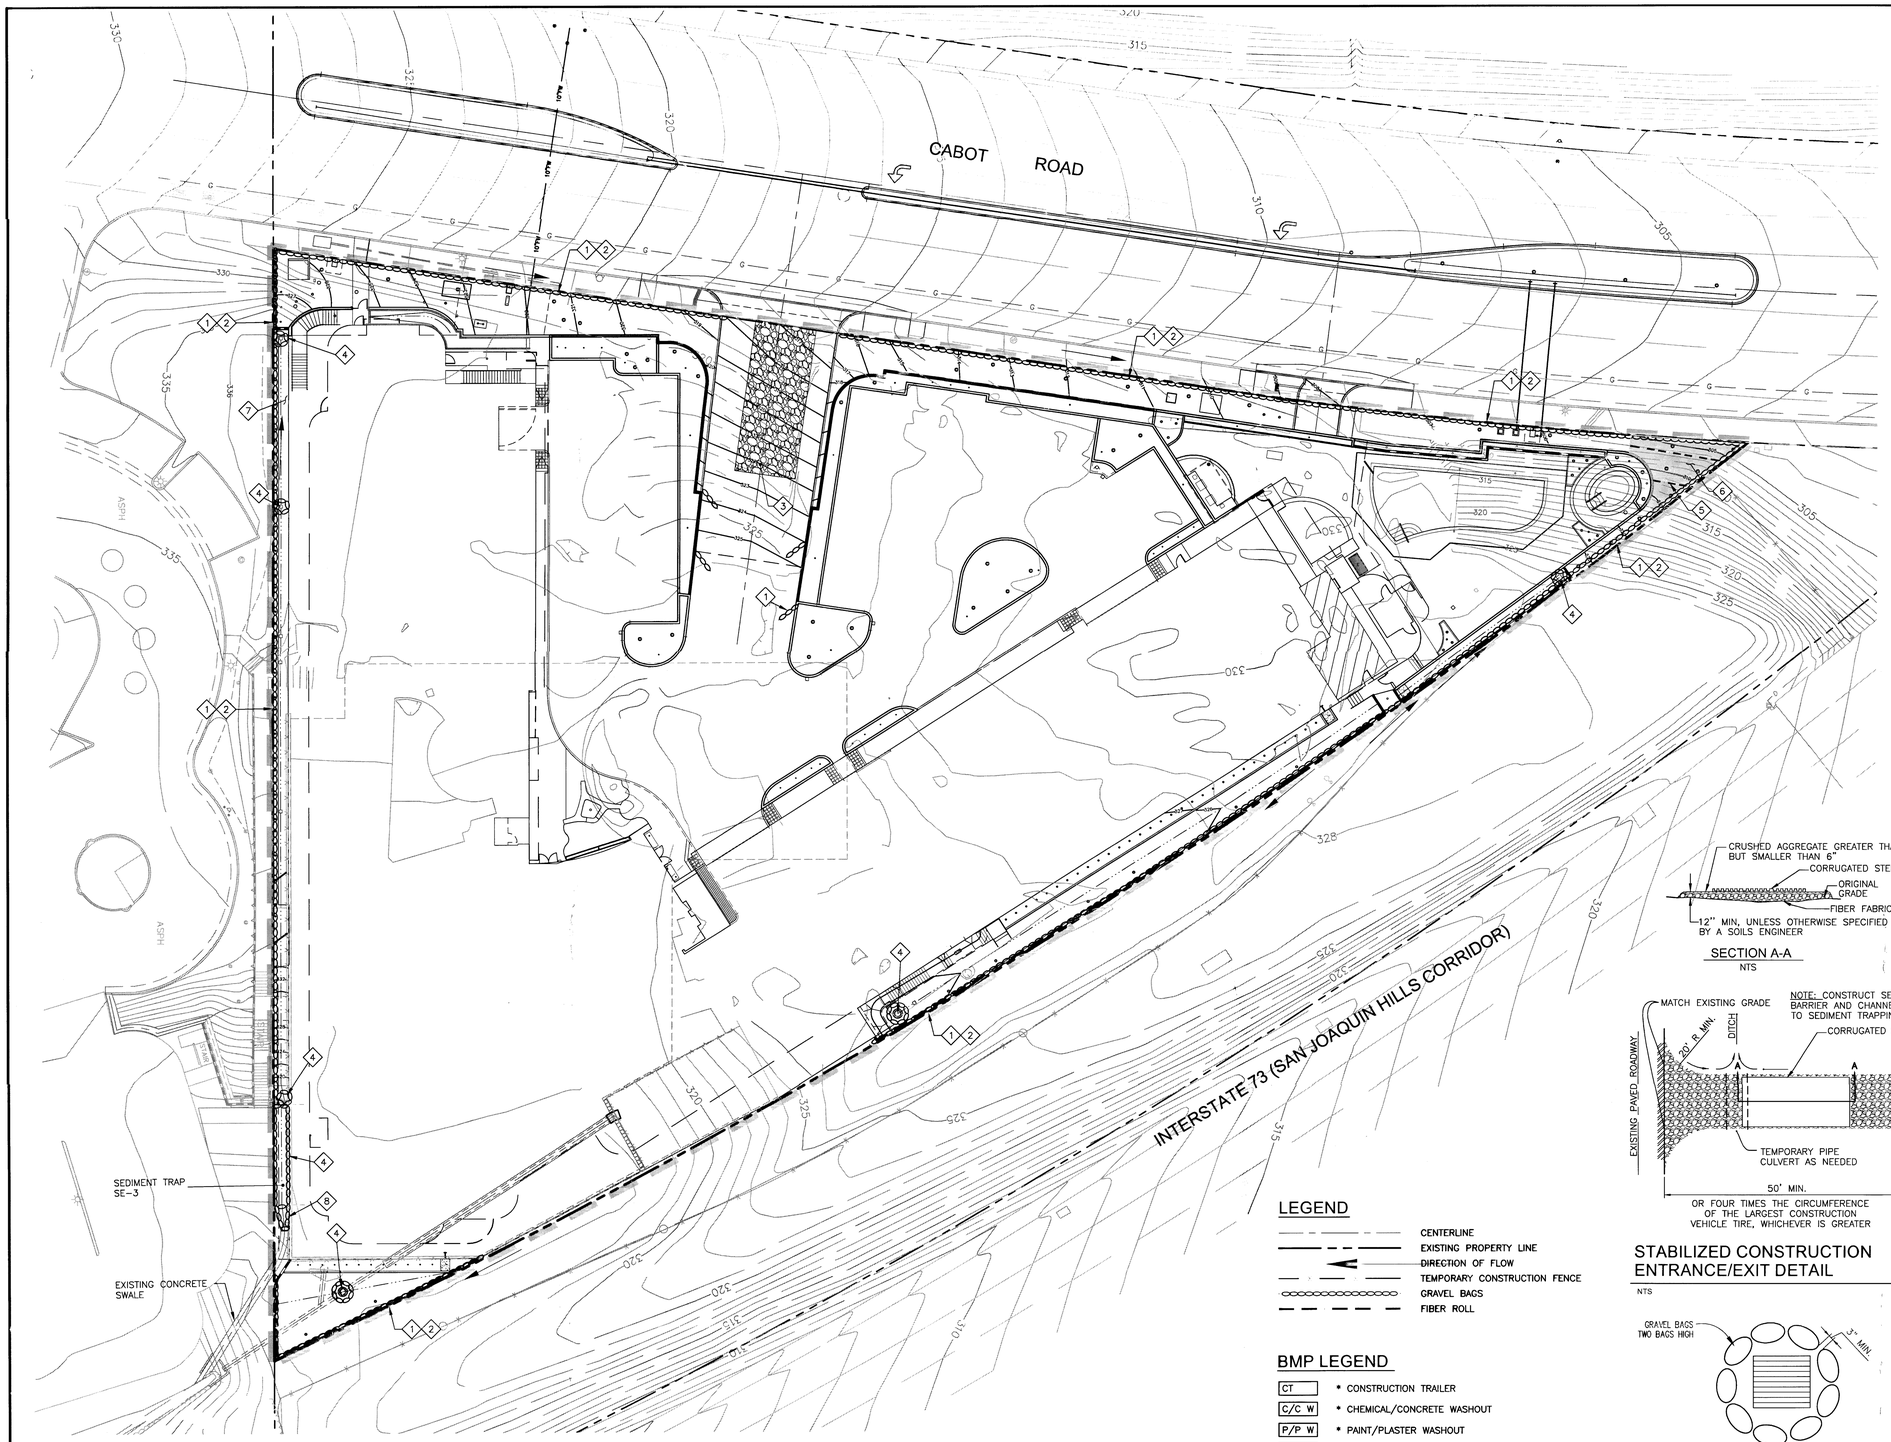

SUPERVISOR'S INSTRUCTIONS

1. IMPLEMENTATION OF THIS PLAN SHALL BE THE RESPONSIBILITY OF THE CONSTRUCTION SUPERVISOR. THIS PLAN SHALL BE REVISED BY THE CONSTRUCTION SUPERVISOR AS AUTHORIZED AGENT OF THE OWNER TO REFLECT THE CURRENT STATUS OF THE CONSTRUCTION SITE.

EXAMPLE:

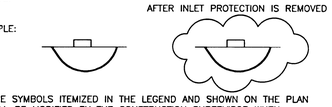

2. THE SYMBOLS ITEMIZED IN THE LEGEND AND SHOWN ON THE PLAN WILL BE MODIFIED BY THE CONSTRUCTION SUPERVISOR WHEN CONSTRUCTION CONDITIONS CHANGE BY USING A MARKING PEN ON THIS PLAN AND NOTING THE CHANGE AND DATE AS FOLLOWS:

   USING A MARKING PEN, CROSS OUT ITEMS SHOWN ON THE PLAN THAT ARE NO LONGER NECESSARY DUE TO THE CONSTRUCTION OF IMPROVEMENTS, ELIMINATION FROM THE SITE, OR RELOCATION OF THE ITEM. SYMBOLS SHOULD BE ADDED TO THE PLAN TO DELINEATE NEW ITEMS OR RELOCATIONS ON THE SITE.

   USING A MARKING PEN, DASH THE STORM DRAIN LINE AFTER THE CONSTRUCTION OF THE STORM DRAIN LINE.

   USING A MARKING PEN, DARKEN IN THE CATCH BASIN SYMBOL ON THE PLAN AFTER CONSTRUCTION IS COMPLETED.

   USING A MARKING PEN, CLOUD LANDSCAPE AREAS WHICH HAVE BEEN PLANTED AND LABEL THE AREA WITH A CIRCLED LETTER FOR REFERENCE.

3. WHEN MARKING ANY CHANGES ON THE PLAN, BE SURE TO NOTE THE DATE ADJACENT TO THE MARKED REVISION.
4. WHEN MAKING ANY REVISIONS ON THE PLAN, THE SUPERVISOR SHALL NOTE THE DATE ON THE SUPERVISOR'S "LATEST REVISION" LOG.

LIST OF CONTRACTORS

THE FOLLOWING CONTRACTORS AND/OR SUBCONTRACTORS HAVE BEEN MADE AWARE OF THE CONDITIONS OF THIS PLAN AND RESPONSIBLE FOR COMPLIANCE OF ITEMS SPECIFIED IN THE GENERAL CONSTRUCTION ACTIVITY STORM WATER PERMIT AS THEY RELATE TO THEIR SPECIFIC MATERIALS AND/OR TASKS.

	NAME / COMPANY	SIGNATURE / DATE
1.		
2.		
3.		
4.		
5.		
6.		
7.		
8.		
9.		
10.		

EROSION CONTROL NOTES

1. INSTALL ONE ROW OF GRAVEL BAGS, TWO TIERS HIGH
2. INSTALL TEMPORARY CONSTRUCTION FENCE
3. INSTALL "TREK-TRAK" PLATE OR APPROVED EQUAL TO PROTECT INGRESS/EGRESS ROUTES PER DETAIL 1, SHT.-14. EXACT LOCATION TO BE DETERMINED BY CONTRACTOR.
4. INSTALL GRAVEL BAGS AT PROPOSED GRATE INLET PER DETAIL 2, SHT.-14.
5. INSTALL FIBER ROLL EVERY 15-FEET WHERE SHOWN AND PER DETAIL 3, SHT.-14 TO DISTURBED SLOPE.
6. INSTALL COMPOST BLANKET (EC-14).
7. INSTALL HYDROSEEDING (EX-4)
8. INSTALL TEMPORARY 6" PVC PIPE W/ATRIUM GRATE INLET (SEE DETAIL 4)

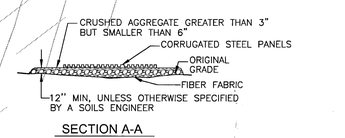

SECTION A-A
NTS

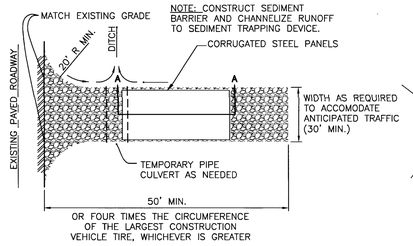

STABILIZED CONSTRUCTION ENTRANCE/EXIT DETAIL 1
NTS

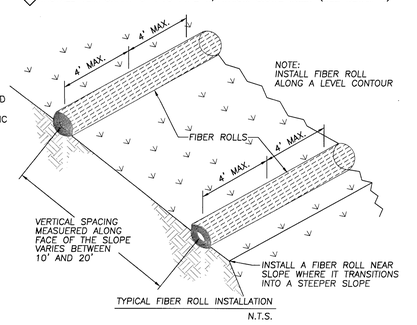

TYPICAL FIBER ROLL INSTALLATION
N.T.S.

LEGEND

- CENTERLINE
- EXISTING PROPERTY LINE
- DIRECTION OF FLOW
- TEMPORARY CONSTRUCTION FENCE
- GRAVEL BAGS
- FIBER ROLL

BMP LEGEND

CT	* CONSTRUCTION TRAILER
C/C W	* CHEMICAL/CONCRETE WASHOUT
P/P W	* PAINT/PLASTER WASHOUT
STOCK	* SAND/GRAVEL BAG STOCKPILE
STORE	* STORAGE AREA
CONST	* ACTIVE CONSTRUCTION AREA
DONE	* COMPLETED/OCCUPIED AREA
VEH	* VEHICLE/STAGING AREA

* TO BE DETERMINED ON-SITE BY PROJECT SUPERINTENDENT AND UPDATED HEREON

TYPICAL GRATE INLET PROTECTION 2
NTS

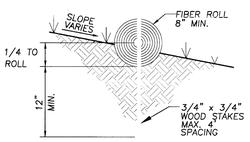

TYPICAL FIBER ROLL INSTALLATION 3
NTS

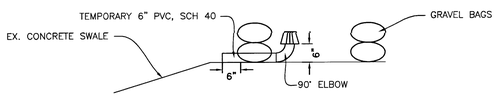

TEMPORARY PIPE W/ GRATE INLET 4
NTS

IT IS THE CONTRACTOR'S RESPONSIBILITY TO KEEP THIS EOP MAP CURRENT, ADDING ITEMS AND MOVING THEM AS NECESSARY AND/OR REMOVING ITEMS WHEN NO LONGER NEEDED. THE CONTRACTOR MAY BE ASKED AT ANY TIMETO PRODUCE THIS MAP TO CITY OF REGULATORY OFFICIALS. FAILURE TO KEEP IT CURRENT CAN RESULT IN A FINE. HAND-MARKED ALTERATIONS WITH INITIALS AND DATE ARE SUFFICIENT.

REGISTERED PROFESSIONAL ENGINEER — DEBRA VALLE SCHALES — NO. 43101 — 11/4/13 — CIVIL — STATE OF CALIFORNIA

REGISTERED PROFESSIONAL ENGINEER — DAVID E. ALBAS — No. 2455 Exp. 12/31/14 — GEOTECHNICAL — STATE OF CALIFORNIA

20' 0' 10' 20'
SCALE: 1" = 20'

DIG ALERT
DIAL TOLL FREE 1-800-227-2600
AT LEAST TWO DAYS BEFORE YOU DIG
UNDERGROUND SERVICE ALERT OF SOUTHERN CALIFORNIA

CAUTION - NOTICE TO CONTRACTOR

THE CONTRACTOR IS SPECIFICALLY CAUTIONED THAT THE LOCATION AND/OR ELEVATION OF EXISTING UTILITIES AS SHOWN ON THESE PLANS IS BASED ON RECORDS OF THE VARIOUS UTILITY COMPANIES AND, WHERE POSSIBLE, MEASUREMENTS TAKEN IN THE FIELD. THE INFORMATION IS NOT TO BE RELIED ON AS BEING EXACT OR COMPLETE. THE CONTRACTOR SHALL CALL USA DIG ALERT AT 1-800-227-2600, 48 HOURS BEFORE ANY EXCAVATION.

NO.	DATE	REVISIONS	APP'D.	DATE
1	11/04/13	REPLACED LOCK & LOAD WALL W/CONCRETE PILE WALL, REVISED GFF & SUBGRADE ELEVATIONS		

PREPARED BY:
FUSCOE ENGINEERING
16795 Von Karman, Suite 100, Irvine, California 92606
tel 949.474.1960 fax 949.474.5315 www.fuscoe.com
DEBRA VALLE SCHALES RCE#43101 — 11/4/13 DATE

EROSION CONTROL PLAN
CAREER LOFTS
28100 CABOT ROAD
LAGUNA NIGUEL, CA

PERMIT # G12-23

DRAWN:	MI
DESIGN:	DS
CHECKED:	OS
SCALE:	AS SHOWN
JOB NO.:	1213.01
DATE:	2013/03/12

SHEET 12 OF 15

3RD GRADING PLAN CHECK SUBMITTAL — 2013/03/12
CAREER LOFTS — PRECISE GRADING PLAN

F:\PROJECTS\1213.01\ENG\GRADING\PGP\1213PGP12SEC.DWG (11-04-13 3:05:34PM) Plotted by: Eric Lisner

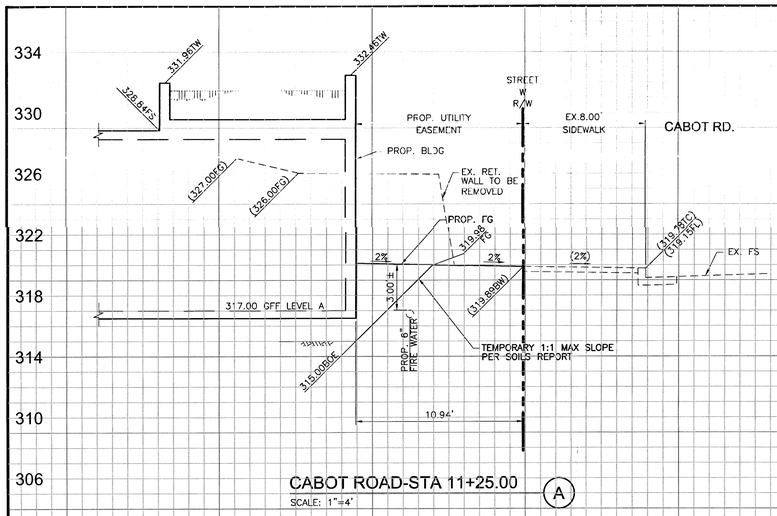

CABOT ROAD-STA 11+25.00 (A)

SCALE: 1"=4'

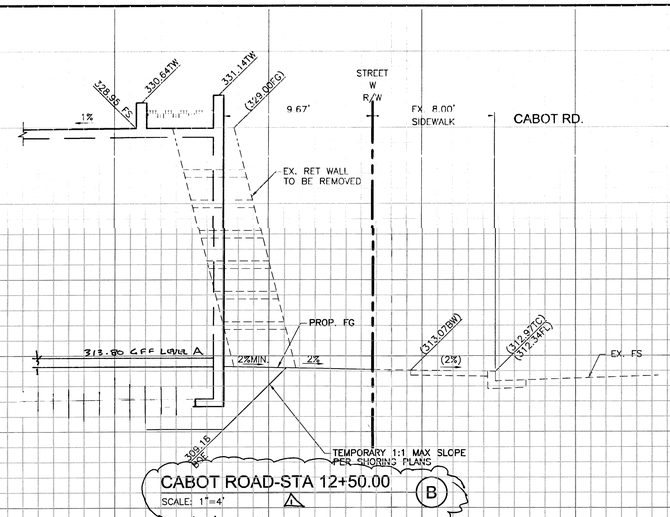

CABOT ROAD-STA 12+50.00 (B)

SCALE: 1"=4'

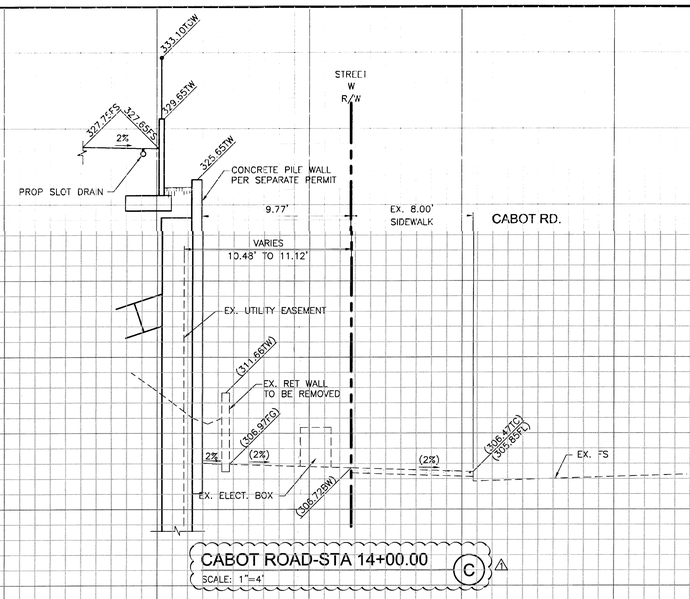

CABOT ROAD-STA 14+00.00 (C)

SCALE: 1"=4'

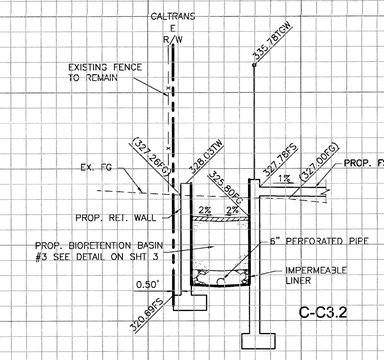

SECTION D-D (D)

SCALE: 1"=4'

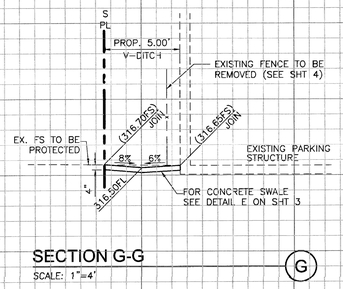

SECTION G-G (G)

SCALE: 1"=4'

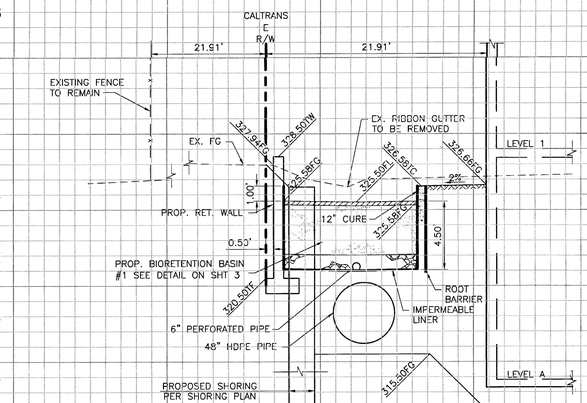

SECTION E-E (E)

SCALE: 1"=4'

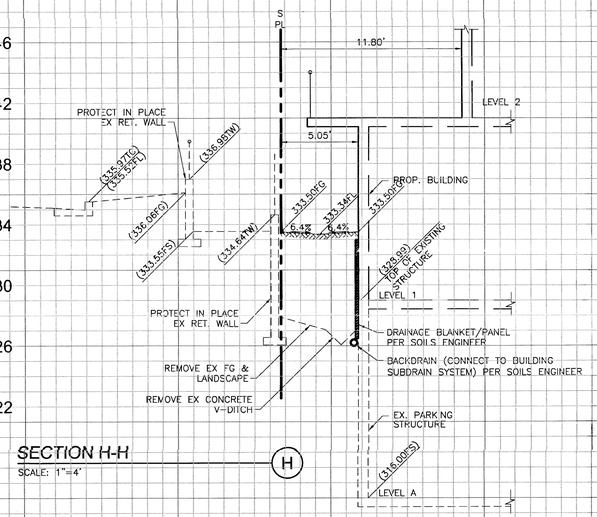

SECTION H-H (H)

SCALE: 1"=4'

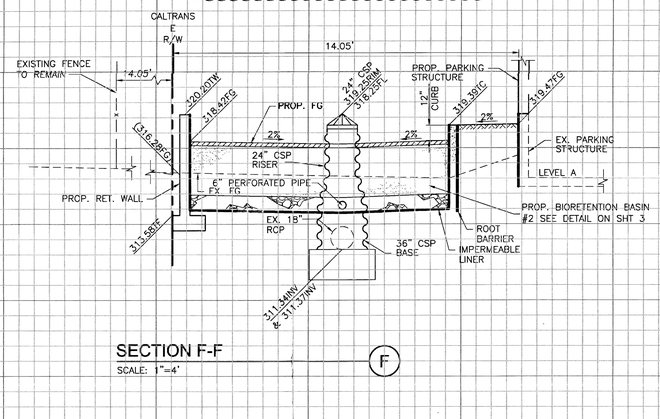

SECTION F-F (F)

SCALE: 1"=4'

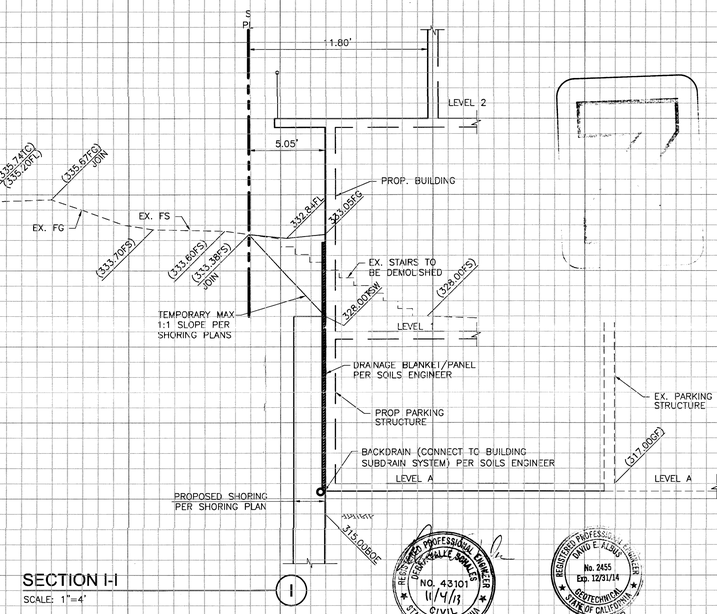

SECTION I-I (I)

SCALE: 1"=4'

NO.	DATE	REVISIONS	APP'D.	DATE
1	11/04/13	REPLACED LOCK & LOAD WALL W/CONCRETE PILE WALL, REVISED GFF & SUBGRADE ELEVATIONS		

PREPARED BY:

FUSCOE ENGINEERING

16795 Von Karman, Suite 100, Irvine, California 92606
tel 949.474.1960 • fax 949.474.5315 • www.fuscoe.com

DEBRA VALLE SCHALES RCE#043101 — 11/4/13 DATE

REGISTERED PROFESSIONAL ENGINEER — DEBRA VALLE SCHALES — NO. 43101 — EXP. 03/31/14 — CIVIL — STATE OF CALIFORNIA

REGISTERED PROFESSIONAL ENGINEER — DAVID E. ALBUT — No. 2455 — Exp. 12/31/14 — GEOTECHNICAL — STATE OF CALIFORNIA

PERMIT # G12-23

SECTIONS

CAREER LOFTS
28100 CABOT ROAD
LAGUNA NIGUEL, CA

DRAWN:	MI
DESIGN:	DS
CHECKED:	OS
SCALE:	AS SHOWN
JOB NO.:	1213.01
DATE:	2013/03/12
SHEET	13 OF 15

3RD GRADING PLAN CHECK SUBMITTAL 2013/03/12

CAREER LOFTS PRECISE GRADING PLAN

P:\PROJECTS\1213\01\ENG\GRADING\VSPA\21301P01.DWG (11-04-13 3:05:44PM) Plotted by: Eric Lisener

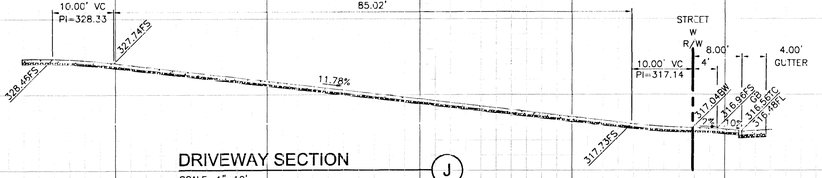

DRIVEWAY SECTION (J)
SCALE: 1"=10'

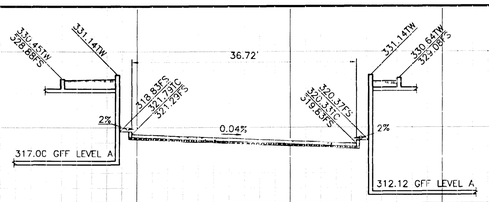

DRIVEWAY SECTION (K)
SCALE: 1"=10'

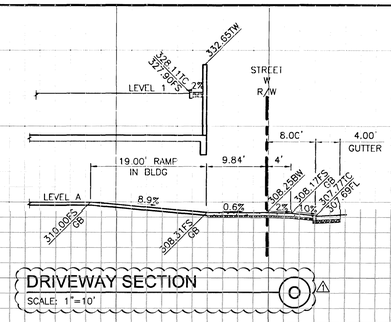

DRIVEWAY SECTION (O)
SCALE: 1"=10'

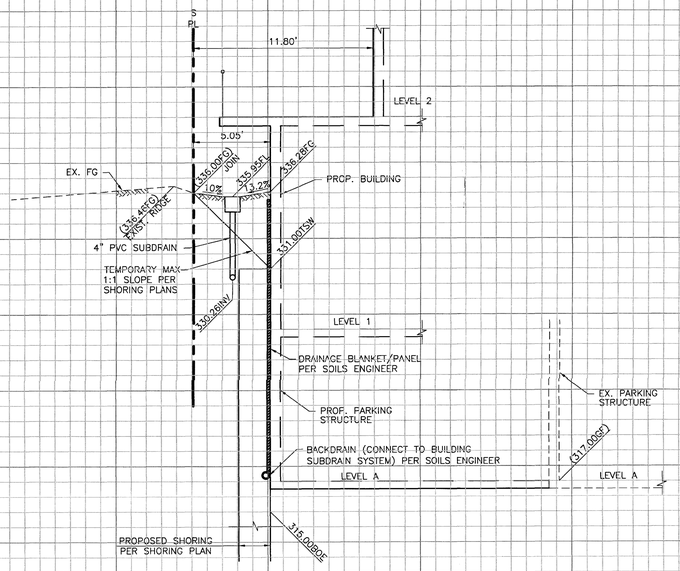

SECTION L-L
SCALE: 1"=4'

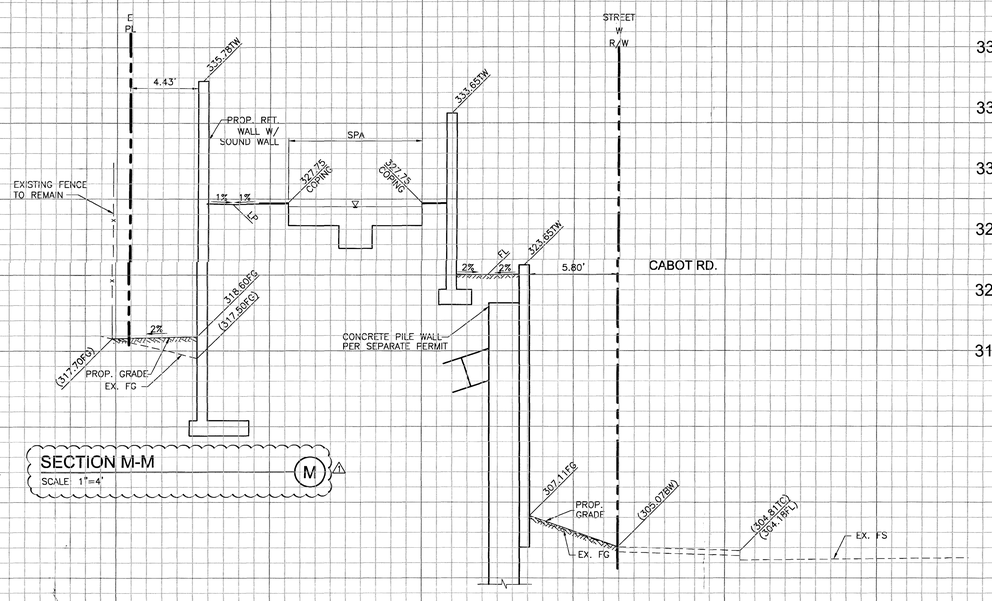

SECTION M-M
SCALE: 1"=4'

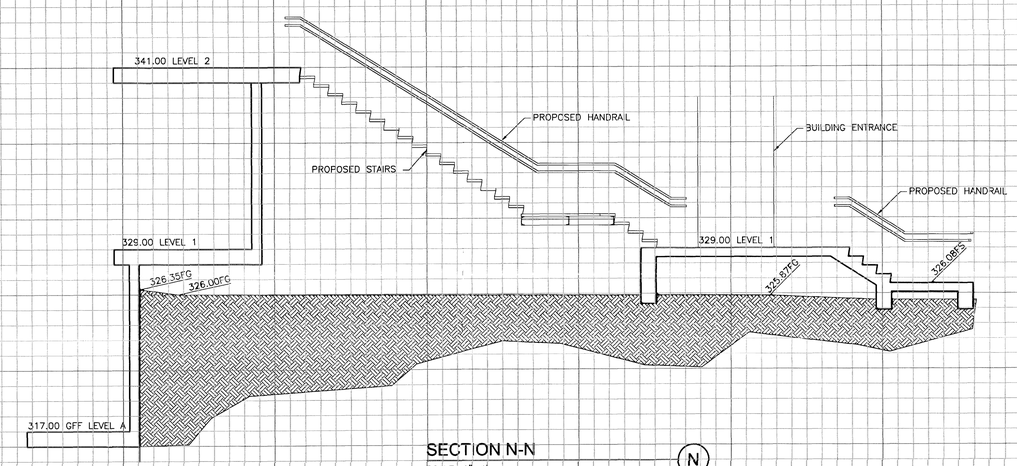

SECTION N-N
SCALE: 1"=4'

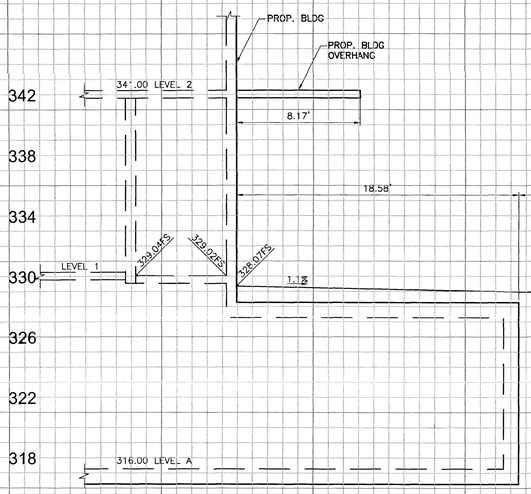

SECTION P-P
SCALE: 1"=4'

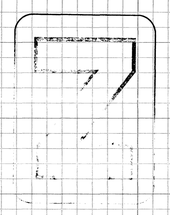

PROFESSIONAL ENGINEER
DEBRA VALLE SCHALES
No. 43101
11/4/13
CIVIL
STATE OF CALIFORNIA

REGISTERED PROFESSIONAL ENGINEER
DAVID E. ALESS
No. 2455
Exp. 12/31/14
GEOTECHNICAL
STATE OF CALIFORNIA

NO.	DATE	REVISIONS	APP'D.	DATE
1	11/04/13	REPLACED LOCK & LOAD WALL W/CONCRETE PILE WALL, REVISED GFF & SUBGRADE ELEVATIONS		

PREPARED BY:
FUSCOE
ENGINEERING
16795 Von Karman, Suite 100, Irvine, California 92606
tel 949.474.1960 ◦ fax 949.474.5315 ◦ www.fuscoe.com
DEBRA VALLE SCHALES RCE#043101
11/4/13
DATE

SECTIONS
CAREER LOFTS
28100 CABOT ROAD
LAGUNA NIGUEL, CA

PERMIT # G12-23

DRAWN:	MI
DESIGN:	DS
CHECKED:	OS
SCALE:	AS SHOWN
JOB NO.:	1213.01
DATE:	2013/03/12

SHEET 14 OF 15

2013/03/12
CAREER LOFTS
PRECISE GRADING PLAN
3RD GRADING PLAN CHECK SUBMITTAL

P:\PROJECTS\1213.01\ENG\GRADING\PGPL\1213PG01.DWG (11-04-13 3:05:52PM) Plotted by: Eric Lisener

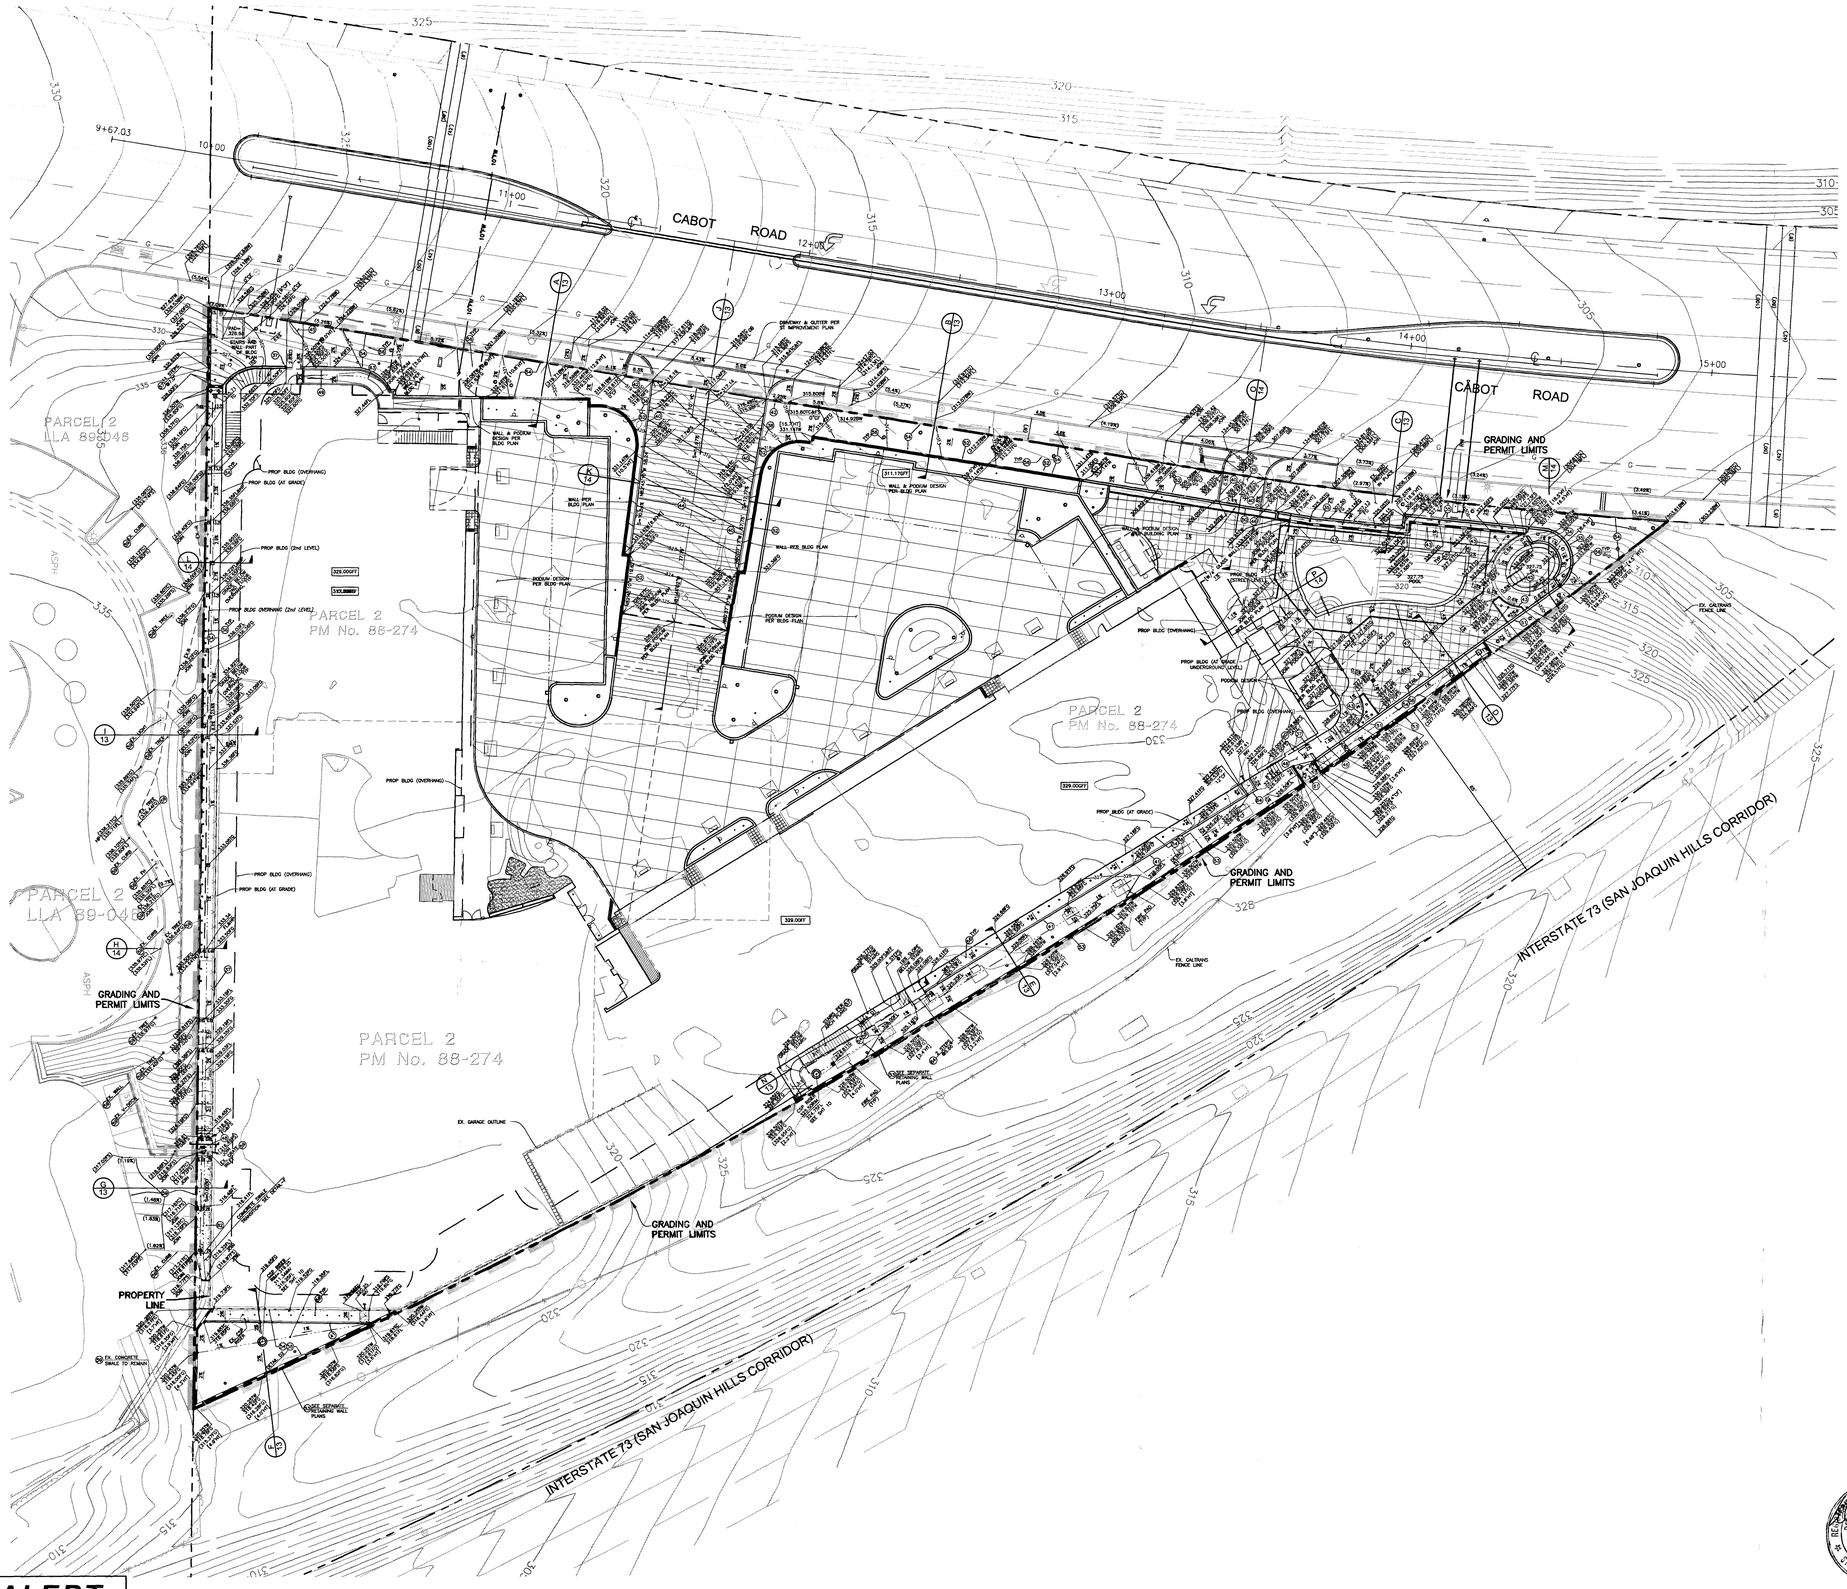

REVISION

7

NO. 43101 11/4/13 CIVIL STATE OF CALIFORNIA

REGISTERED PROFESSIONAL ENGINEER ERIC E. ALBERS No. 2455 Exp. 12/31/14 CIVIL STATE OF CALIFORNIA

20' 0' 10' 20' 40'

SCALE: 1" = 20'

PERMIT # G12-23

DIG ALERT

DIAL TOLL FREE 1-800-227-2600
AT LEAST TWO DAYS BEFORE YOU DIG

UNDERGROUND SERVICE ALERT OF SOUTHERN CALIFORNIA

CAUTION - NOTICE TO CONTRACTOR

THE CONTRACTOR IS SPECIFICALLY CAUTIONED THAT THE LOCATION AND/OR ELEVATION OF EXISTING UTILITIES AS SHOWN ON THESE PLANS IS BASED ON RECORDS OF THE VARIOUS UTILITY COMPANIES AND, WHERE POSSIBLE, MEASUREMENTS TAKEN IN THE FIELD. THE INFORMATION IS NOT TO BE RELIED ON AS BEING EXACT OR COMPLETE. THE CONTRACTOR SHALL CALL USA DIG ALERT AT 1-800-227-2600, 48 HOURS BEFORE ANY EXCAVATION.

NO.	DATE	REVISIONS	APP'D.	DATE
1	11/04/13	REPLACED LOCK & LOAD WALL W/CONCRETE PILE WALL, REVISED GFF & SUBGRADE ELEVATIONS		

PREPARED BY:
FUSCOE ENGINEERING
16795 Von Karman, Suite 100, Irvine, California 92606
tel 949.474.1960 fax 949.474.5315 www.fuscoe.com
DEBRA VALLE SCHALES RCE#043101 11/4/13 DATE

REGISTERED PROFESSIONAL ENGINEER DEBRA VALLE SCHALES No. 43101 EXP. 03/31/14 CIVIL STATE OF CALIFORNIA

PRECISE GRADING TOTAL SITE
CAREER LOFTS
28100 CABOT ROAD
LAGUNA NIGUEL, CA

DRAWN:	MI
DESIGN:	DS
CHECKED:	OS
SCALE:	AS SHOWN
JOB NO.:	1213.01
DATE:	2013/03/12
SHEET	15 OF 15

3RD GRADING PLAN CHECK SUBMITTAL 2013/03/12

CAREER LOFTS
PRECISE GRADING PLAN

F:\PROJECTS\12130\ENG\GRADING\PGP\12130PGTOT.DWG (11-04-13 3:06:15PM) Plotted by: Eric Lisener

PRECISE GRADING PLANS
FOR
CAREER LOFTS
28100 CABOT ROAD
LAGUNA NIGUEL, CA

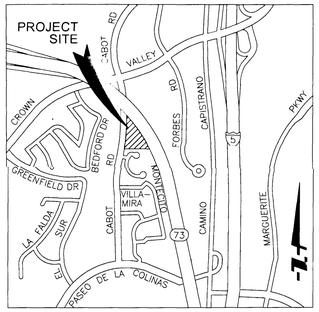

VICINITY MAP
NTS

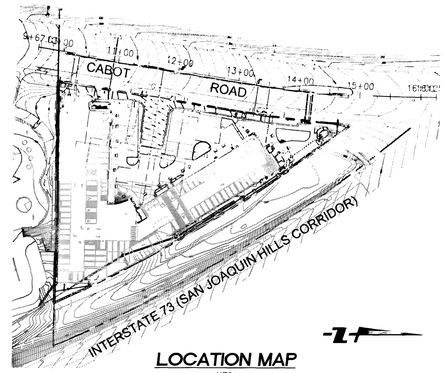

LOCATION MAP
NTS

CITY OF LAGUNA NIGUEL STANDARD GRADING NOTES

1. ALL WORK SHALL BE IN ACCORDANCE WITH THE GRADING CODE OF THE CITY OF LAGUNA NIGUEL, STANDARD SPECIFICATIONS FOR PUBLIC WORKS CONSTRUCTION, LATEST EDITION, AND ANY SPECIAL REQUIREMENTS OF THE PERMIT. A COPY OF THE GRADING CODE AND MANUAL SHALL BE RETAINED ON THE JOB SITE WHILE WORK IS IN PROGRESS. WHEN REFERENCED ON THE PLANS, A COPY OF OC PUBLIC WORKS STANDARD PLANS SHALL ALSO BE RETAINED ON THE SITE.
2. GRADING SHALL NOT BE STARTED WITHOUT FIRST NOTIFYING THE CITY GRADING INSPECTOR, A PRE GRADING MEETING ON THE SITE IS REQUIRED BEFORE START OF GRADING WITH THE FOLLOWING PEOPLE PRESENT: OWNER, GRADING CONTRACTOR, DESIGN CIVIL ENGINEER, SOIL ENGINEER, GEOLOGIST, CITY GRADING INSPECTOR AND WHEN REQUIRED THE ARCHAEOLOGIST AND PALEONTOLOGIST. THE REQUIRED INSPECTIONS FOR GRADING WILL BE EXPLAINED AT THIS MEETING.
3. AN APPROVED COPY OF THE GRADING PLAN SHALL BE ON THE PERMITTED SITE WHILE WORK IS IN PROGRESS.
4. CUT AND FILL SLOPES SHALL BE NO STEEPER THAN 2 FOOT HORIZONTAL TO 1 FOOT VERTICAL (2:1).
5. FILLS SHALL BE COMPACTED THROUGHOUT TO A MINIMUM OF 90% RELATIVE DENSITY. AGGREGATE BASE FOR ASPHALTIC AREAS SHALL BE COMPACTED TO MINIMUM OF 95% RELATIVE DENSITY. MAXIMUM DENSITY SHALL BE DETERMINED BY CALIFORNIA BUILDING CODE STANDARD NO. 70-1 OR APPROVED EQUIVALENT, AND FIELD DENSITY BY CALIFORNIA BUILDING CODE STANDARD NO. 70-2 OR APPROVED EQUIVALENT.
6. AREAS TO RECEIVE FILL SHALL BE PROPERLY PREPARED AND APPROVED IN WRITING BY THE SOIL ENGINEER AND THE BUILDING OFFICIAL PRIOR TO PLACING FILL.
7. FILLS SHALL BE BENCHED INTO COMPETENT MATERIAL PER OC PUBLIC WORKS STANDARD PLAN NO. 1322.
8. ALL EXISTING FILLS SHALL BE APPROVED BY THE BUILDING OFFICIAL OR REMOVED PRIOR TO PLACING ADDITIONAL FILLS.
9. ANY EXISTING IRRIGATION LINES AND CISTERNS SHALL BE REMOVED, OR CRUSHED IN PLACE, AND APPROVED BY THE BUILDING OFFICIAL AND SOIL ENGINEER.
10. STOCKPILING OF EXCESS MATERIAL SHALL BE APPROVED BY THE BUILDING OFFICIAL PRIOR TO EXCAVATION.
11. THE DESIGN ENGINEER, AS A CONDITION OF ROUGH GRADE APPROVAL, SHALL PROVIDE BLUE TOP WITH ACCOMPANYING WITNESS STAKE, SET AT THE CENTER OF EACH PAD REFLECTING THE PAD ELEVATION FOR PRECISE PERMITS AND A BLUE TOP WITH WITNESS STAKE SET AT THE DRAINAGE SWALES HIGH POINT REFLECTING THE HIGH POINT ELEVATION FOR PRELIMINARY PERMITS.
12. ALL TRENCH BACKFILLS SHALL BE TESTED AND APPROVED BY THE SOIL ENGINEER PER THE GRADING CODE,
13. THE ENGINEERING GEOLOGIST AND SOIL ENGINEER SHALL AFTER CLEARING AND PRIOR TO THE PLACEMENT OF FILL IN CANYONS, INSPECT EACH CANYON FOR AREAS OF ADVERSE STABILITY AND TO DETERMINE THE PRESENCE OR ABSENCE OF SUBSURFACE WATER OR SPRING FLOW, IF NEEDED, SUBDRAINS WILL BE DESIGNED AND CONSTRUCTED PRIOR TO THE PLACEMENT OF FILL IN EACH RESPECTIVE CANYON.
14. SUBDRAIN OUTLETS SHALL BE COMPLETED AT THE BEGINNING OF THE SUBDRAIN CONSTRUCTION.
15. THE EXACT LOCATION OF THE SUBDRAINS SHALL BE SURVEYED IN THE FIELD FOR LINE/GRADE AND REFLECTED ON AS-GRADED PLANS.
16. ALL CUT SLOPES SHALL BE INVESTIGATED BOTH DURING AND AFTER GRADING BY THE ENGINEERING GEOLOGIST TO DETERMINE IF ANY SLOPE STABILITY PROBLEMS EXIST. SHOULD EXCAVATION DISCLOSE ANY GEOLOGICAL HAZARDS OR POTENTIAL GEOLOGICAL HAZARDS, THE ENGINEERING GEOLOGIST SHALL SUBMIT RECOMMENDED TREATMENT TO THE BUILDING OFFICIAL FOR APPROVAL.
17. WHERE SUPPORT OR BUTTRESSING OF CUT AND NATURAL SLOPES IS DETERMINED TO BE NECESSARY BY THE ENGINEERING GEOLOGIST AND SOIL ENGINEER, THE SOIL ENGINEER SHALL SUBMIT DESIGN, LOCATIONS AND CALCULATIONS TO THE BUILDING OFFICIAL PRIOR TO CONSTRUCTION. THE ENGINEERING GEOLOGIST AND SOIL ENGINEER SHALL INSPECT AND CONTROL THE CONSTRUCTION OF THE BUTTRESSING AND CERTIFY TO THE STABILITY OF THE SLOPE AND ADJACENT STRUCTURES UPON COMPLETION,
18. WHEN CUT PADS ARE BROUGHT TO NEAR GRADE, THE ENGINEERING GEOLOGIST SHALL DETERMINE IF THE BEDROCK IS EXTENSIVELY FRACTURED OR FAULTED AND WILL READILY TRANSMIT WATER. IF CONSIDERED NECESSARY BY THE ENGINEERING GEOLOGIST AND SOIL ENGINEER, A COMPACTED FILL BLANKET WILL BE PLACED,
19. THE ENGINEERING GEOLOGIST SHALL PERFORM PERIODIC INSPECTIONS AND SUBMIT A COMPLETE REPORT AND MAP UPON COMPLETION OF THE ROUGH GRADING,
20. THE COMPACTION REPORT AND APPROVAL FOR THE SOIL ENGINEER SHALL INDICATE THE TYPE OF FIELD-TESTING PERFORMED, EACH TEST SHALL BE IDENTIFIED WITH A METHOD OF OBTAINING THE IN-PLACE DENSITY, WHETHER SAND CONE OR DRIVE RING AND SHALL BE SO NOTED FOR EACH TEST. SUFFICIENT MAXIMUM DENSITY DETERMINATIONS SHALL BE PERFORMED TO VERIFY THE ACCURACY OF THE MAXIMUM DENSITY CURVES USED BY THE FIELD TECHNICIAN.
21. THE SOIL ENGINEER AND ENGINEERING GEOLOGIST SHALL PERFORM SUFFICIENT INSPECTIONS AND BE AVAILABLE DURING GRADING AND CONSTRUCTION TO VERIFY COMPLIANCE WITH THE PLANS, SPECIFICATIONS AND THE CODE WITHIN THEIR PURVIEW.
22. THE CIVIL ENGINEER SHALL BE AVAILABLE DURING GRADING TO VERIFY COMPLIANCE WITH THE PLANS, SPECIFICATIONS, CODE AND ANY SPECIAL CONDITIONS OF THE PERMIT WITHIN THE PURVIEW.
23. THE PERMITTEE IS RESPONSIBLE FOR DUST CONTROL MEASURES.
24. SANITARY FACILITIES SHALL BE MAINTAINED ON THE SITE.
25. THE LOCATION AND PROTECTION OF ALL UTILITIES IS THE RESPONSIBILITY OF THE PERMITTEE.
26. APPROVED PROTECTIVE MEASURES AND TEMPORARY DRAINAGE PROVISIONS SHALL BE USED TO PROTECT ADJOINING PROPERTIES DURING GRADING.
27. ANY EXISTING WATER WELLS SHALL BE ABANDONED IN COMPLIANCE WITH THE SPECIFICATIONS APPROVED BY COUNTY OF ORANGE, HUMAN SERVICES AGENCY, DIVISION OF ENVIRONMENTAL HEALTH.
28. ANY EXISTING OIL WELLS SHALL BE ABANDONED IN COMPLIANCE WITH THE ORANGE COUNTY OIL CODE TO THE APPROVAL OF OC PUBLIC WORKS/REGULATIONS SPECIAL SERVICE SECTION.
29. ANY EXISTING CESSPOOLS AND SEPTIC TANKS SHALL BE ABANDONED IN COMPLIANCE WITH THE CALIFORNIA PLUMBING CODE TO THE APPROVAL OF CITY PLANNING/BUILDING DIVISIONS, SPECIAL SERVICE SECTION.
30. PRIOR TO FINAL APPROVAL, THE CIVIL ENGINEER SHALL CERTIFY TO THE BUILDING OFFICIAL THE AMOUNT OF EARTH MOVED DURING THE GRADING OPERATION.
31. THE PERMITTEE SHALL COMPLY WITH THE GRADING CODE REQUIREMENTS WHEN AN EXCESS OF 5,000 CUBIC YARDS OF EACH IS TRANSPORTED TO OR FROM A PERMITTED SITE ON PUBLIC ROADWAYS.
32. ASPHALT CONCRETE SHALL BE CONSTRUCTED PER THE REQUIREMENTS OF OC PUBLIC WORKS STANDARD PLAN NO. 1805.
33. AGGREGATE BASE SECTION SHALL BE CONSTRUCTED PER OC PUBLIC WORKS STANDARD NO. 1804.
34. ALL CONCRETE STRUCTURES THAT COME IN CONTACT WITH THE ON-SITE SOILS SHALL BE CONSTRUCTED WITH TYPE V CEMENT, UNLESS DEEMED UNNECESSARY BY SOLUBLE SULPHATE-CONTENT TESTS CONDUCTED BY THE SOIL ENGINEER.
35. EXPORT SOIL MUST BE TRANSPORTED TO A LEGAL DUMP OR TO A PERMITTED SITE APPROVED BY THE DISTRICT GRADING INSPECTOR.
36. SLOPES EXCEEDING 5 FEET IN HEIGHT SHALL BE PLANTED WITH APPROVED PLANT MATERIAL. IN ADDITION, EXCEEDING 15 FEET IN HEIGHT SHALL BE PROVIDED WITH AN APPROVED IRRIGATION SYSTEM, UNLESS OTHERWISE APPROVED BY THE HE BUILDING OFFICIAL.
37. THE GRADING CONTRACTOR SHALL SUBMIT A STATEMENT OF COMPLIANCE TO THE APPROVED GRADING PLAN PRIOR TO FINAL APPROVAL.
38. ASPHALT SECTIONS MUST BE PER CODE: PARKING STALLS = 3" A/C OVER 6" CALC. DRIVES 3" A/C OVER 10" (COMM.) 12" (INDUSTRIAL). OR: PRIOR TO ROUGH GRADE RELEASE FOR BUILDING PERMITS BY THE DISTRICT GRADING INSPECTOR, THE SOIL ENGINEER SHALL SUBMIT FOR APPROVAL, PAVEMENT SECTION RECOMMENDATIONS BASED ON 'R' VALUE ANALYSIS OF THE SUB-GRADE SOILS, AND EXPECTED TRAFFIC INDICES.
39. PRELIMINARY SOIL AND GEOLOGY REPORTS AND ALL SUBSEQUENT REPORTS AS APPROVED BY THE CITY GRADING SECTION ARE CONSIDERED A PART OF THE APPROVED GRADING PLAN.
40. ALL EXISTING DRAINAGE COURSES THROUGH THIS SITE SHALL REMAIN OPEN UNTIL FACILITIES TO HANDLE STORM WATER ARE APPROVED AND FUNCTIONAL; HOWEVER, IN ANY CASE, THE PERMITTEE SHALL BE HELD LIABLE FOR ANY DAMAGE DUE TO OBSTRUCTING NATURAL DRAINAGE PATTERNS,
41. GRADING OPERATIONS INCLUDING MAINTENANCE OF EQUIPMENT WITHIN ONE-HALF MILE OF A HUMAN OCCUPANCY SHALL NOT BE CONDUCTED BETWEEN THE HOURS OF 8 P.M. AND 7 A.M. DAILY, ON SUNDAY OR ON A FEDERAL HOLIDAY.
42. ROOF GUTTERS SHALL BE INSTALLED TO PREVENT ROOF DRAINAGE FROM FALLING ON MANUFACTURED SLOPES.
43. THE PERMITTEE SHALL BE GIVEN REASONABLE NOTICE TO THE OWNER OF ADJOINING LANDS AND BUILDINGS PRIOR TO BEGINNING EXCAVATIONS WHICH MAY AFFECT THE LATERAL AND SUBJACENT SUPPORT OF THE ADJOINING PROPERTY. THE NOTICE SHALL STATE THE INTENDED DEPTH OF EXCAVATION AND WHEN THE EXCAVATION WILL COMMENCE. THE ADJOINING OWNER SHALL BE ALLOWED AT LEAST 30 DAYS AND REASONABLE ACCESS OF THE PERMITTED PROPERTY TO PROTECT HIS STRUCTURE, IF HE SO DESIRES, UNLESS OTHERWISE PROTECTED BY LAW.
44. IN CASE OF EMERGENCY, CALL: GREG CLAYTON CELL PHONE: (702) 525-2461
45. SEDIMENTS FROM AREAS DISTURBED BY CONSTRUCTION SHALL BE RETAINED ON-SITE USING AN EFFECTIVE COMBINATION OF EROSION AND SEDIMENT CONTROLS TO THE MAXIMUM EXTENT PRACTICABLE, AND STOCKPILES OF SOIL SHALL BE PROPERLY CONTAINED TO MINIMIZE SEDIMENT TRANSPORT FROM THE SITE TO STREETS, SIDEWALKS, GUTTERS, DRAIN INLETS OR ADJACENT PROPERTIES VIA RUNOFF, VEHICLE TRACKING OR WIND.
46. ALL SEDIMENT AND CONSTRUCTION DEBRIS WHICH IS TRACKED OR DEPOSITED ONTO PUBLIC OR PRIVATE SIDEWALKS, GUTTERS OR PAVED ROADS SHALL BE REMOVED ON A DAILY BASIS BY SWEEPING OR VACUUMING AND DISPOSED OF PROPERLY. SEDIMENT AND CONSTRUCTION DEBRIS SHALL NOT BE WASHED INTO THE STORM DRAIN SYSTEM, INCLUDING THE GUTTER AND STORM DRAIN INLETS.
47. SANDBAGS, GRAVEL BAGS OR OTHER EFFECTIVE FILTER OR TRAP-TYPE BARRIERS SHALL BE USED WHERE APPROPRIATE TO INTERCEPT AND SLOW THE FLOW OF RUNOFF FROM THE CONSTRUCTION SITE AND TO TRAP SEDIMENT BEFORE IT ENTERS THE STORM DRAIN SYSTEM, INCLUDING GUTTERS AND INLETS. ALL ON-SITE STORM DRAIN INLETS SHALL BE PROTECTED AND OFF-SITE INLETS SHALL BE PROTECTED IN AREAS WHERE CONSTRUCTION ACTIVITY TRACKS SEDIMENT ON PAVED AREAS OR WHERE INLETS RECEIVE RUNOFF FROM DISTURBED AREAS.
48. EQUIPMENT AND WORKERS FOR EMERGENCY WORK SHALL BE MADE AVAILABLE AT ALL TIMES DURING THE RAINY SEASON. NECESSARY MATERIALS SHALL BE AVAILABLE ON SITE AND STOCKPILED AT CONVENIENT LOCATIONS TO FACILITATE RAPID CONSTRUCTION OF TEMPORARY DEVICES WHEN RAIN IS IMMINENT.
49. EROSION CONTROL DEVICES SHALL NOT BE MOVED OR MODIFIED WITHOUT THE APPROVAL OF THE BUILDING OFFICIAL.
50. DURING THE WET SEASON, BETWEEN OCTOBER 1ST AND APRIL 30TH, EROSION CONTROL PROTECTIVE DEVICES AND MEASURES SHALL BE IN PLACE AT THE END OF EACH WORKING DAY WHEN THE 5-DAY PROBABILITY-OF-RAIN EXCEEDS 40%. DURING THE REMAINDER OF THE YEAR, THE EROSION CONTROL PROTECTIVE DEVICES AND MEASURES SHALL BE ONSITE AND READY FOR INSTALLATION WHEN THE 5-DAY PROBABILITY-OF-RAIN EXCEED 50% AND IN PLACE AT THE END OF EACH DAY WHEN THE 48 HOUR PROBABILITY-OF-RAIN EXCEEDS 50%.
51. AFTER A RAINSTORM ALL SILT AND DEBRIS SHALL BE REMOVED FROM STREETS, CHECK BERMS AND BASINS.
52. GRADED AREAS ON THE PERMITTED AREA PERIMETER MUST DRAIN AWAY FROM THE FACE OF SLOPES AT THE CONCLUSION OF EACH WORKING DAY. DRAINAGE TO BE DIRECTED TOWARD DE-SILTING FACILITIES.
53. ALL BARE SLOPES, INCLUDING MANUFACTURED SLOPES, SHALL BE PROVIDED WITH PROTECTIVE EROSION CONTROL MEASURES.
54. EROSION CONTROL SYSTEMS ARE DYNAMIC AND WILL CHANGE BASED ON CHANGES IN SITE DEVELOPMENT AND WEATHER CONDITIONS. THEREFORE, UPON INSPECTION, ADDITIONAL EROSION AND SEDIMENT CONTROL MEASURES MAYBE REQUIRED BY THE CITY INSPECTOR TO MINIMIZE EROSION AND SEDIMENT TRANSPORT FROM AREAS OF THE SITE TO STREETS, SIDEWALKS, GUTTERS, DRAIN INLETS OR ADJACENT PROPERTIES.
55. THE PERMITTEE AND CONTRACTOR SHALL BE RESPONSIBLE AND SHALL TAKE NECESSARY PRECAUTIONS TO PREVENT PUBLIC TRESPASS ONTO AREAS WHERE IMPOUNDED WATER CREATES A HAZARDOUS CONDITION.
56. THE PERMITTEE AND CONTRACTOR SHALL INSPECT THE EROSION CONTROL WORK AND INSURE THAT THE WORK IS IN ACCORDANCE WITH THE APPROVED PLANS.

UNDERGROUND STORAGE TANK REMOVAL

UNDERGROUND STORAGE TANK REMOVAL

57. IN THE EVENT THAT SOIL CONTAMINATION IS DISCOVERED DURING EXCAVATION AND REMOVAL OF AN EXISTING TANK, WORK SHALL BE STOPPED UNTIL A SITE ASSESSMENT AND MITIGATION PLAN HAS BEEN PREPARED, SUBMITTED AND APPROVED BY HCA/ENVIRONMENTAL HEALTH AND THE GRADING SECTION.
58. ISSUANCE OF A GRADING PERMIT DOES NOT ELIMINATE THE NEED FOR PERMITS FROM OTHER AGENCIES WITH REGULATORY RESPONSIBILITIES FOR CONSTRUCTION ACTIVITIES ASSOCIATED WITH THE WORK AUTHORIZE ON THIS PLAN.

SPECIAL NOTE

59. SURVEY MONUMENTS SHALL BE PRESERVED AND REFERENCED BEFORE CONSTRUCTION AND REPLACED AFTER CONSTRUCTION PURSUANT TO SECTION 8771 OF THE BUSINESS AND PROFESSIONAL CODE."

WATER QUALITY

60. SEDIMENTS FROM AREAS DISTURBED BY CONSTRUCTION SHALL BE RETAINED ON SITE USING AN EFFECTIVE COMBINATION OF EROSION AND SEDIMENT CONTROLS TO THE MAXIMUM EXTENT PRACTICABLE; AND STOCKPILES OF SOIL SHALL BE PROPERLY CONTAINED TO MINIMIZE SEDIMENT TRANSPORT FROM THE SITE TO STREETS, SIDEWALKS, GUTTERS, DRAIN INLETS OR ADJACENT PROPERTIES VIA RUNOFF, VEHICLE TRACKING OR WIND.
61. ALL SEDIMENT AND CONSTRUCTION DEBRIS WHICH IS TRACKED OR DEPOSITED ONTO PUBLIC OR PRIVATE SIDEWALKS, GUTTERS OR PAVED ROADS SHALL BE REMOVED ON A DAILY BASIS BY SWEEPING OR VACUUMING AND DISPOSED OF PROPERLY. SEDIMENT AND CONSTRUCTION DEBRIS SHALL NOT BE WASHED INTO THE STORM-DRAIN SYSTEM, INCLUDING THE GUTTER AND STORM-DRAIN INLETS.
62. SANDBAGS, GRAVEL-BAGS OR OTHER EFFECTIVE FILTER OR TRAP-TYPE BARRIERS SHALL BE USED WHERE APPROPRIATE TO INTERCEPT AND SLOW THE FLOW OF RUNOFF FROM THE CONSTRUCTION SITE AND TO TRAP SEDIMENT BEFORE IT ENTERS THE STORM-DRAIN SYSTEM, INCLUDING GUTTERS AND INLETS, ALL ON-SITE STORM-DRAIN INLETS SHALL BE PROTECTED AND OFF-SITE INLETS SHALL BE PROTECTED IN AREAS WHERE CONSTRUCTION ACTIVITY TRACKS SEDIMENT ON PAVED AREAS OR WHERE INLETS RECEIVE RUNOFF FROM DISTURBED AREAS,
63. WATER AND/OR OTHER DUST PALLIATIVE AND STABILIZATION METHODS SHOULD BE USED TO PREVENT OR ALLEVIATE DUST NUISANCES (DUST CONTROL) GENERATED BY CONSTRUCTION ACTIVITIES. COVERING SMALL STOCKPILES OF SOIL AND DEBRIS OR AREAS WITH UN-STABILIZED SOIL IS AN ALTERNATIVE TO APPLYING WATER OR OTHER DUST PALLIATIVES.
64. CONSTRUCTION-RELATED MATERIALS, WASTES, SPILLS OR RESIDUES SHALL BE RETAINED ON SITE TO MINIMIZE TRANSPORT FROM THE SITE TO STREETS, SIDEWALKS, GUTTERS, DRAIN INLETS OR ADJOINING PROPERTIES BY WIND OR RUNOFF,
65. TO PREVENT THE DISCHARGE OF POLLUTANTS FROM MATERIAL DELIVERY AND STORAGE TO THE STORM-WATER SYSTEM OR WATERCOURSES, ALL MATERIALS SHALL BE PROPERLY STORED TO PREVENT SOIL CONTAMINATION AND CONTACT WITH STORM-WATER RUNOFF, WHICH MAY INCLUDE APPROPRIATE COVERS, CONTAINMENT AREAS OR SURFACES AND INDOOR STORAGE.
66. STOCKPILES OF SOIL, PAVING MATERIALS, AND PRESSURE-TREATED WOOD SHALL BE MANAGED TO PREVENT AIR AND WATER POLLUTION. STOCKPILES SHOULD BE LOCATED 50 FEET AWAY FROM CONCENTRATED FLOWS OF STORM WATER, WATERCOURSES AND DRAIN INLETS, PRIOR TO THE ONSET OF PRECIPITATION, STOCKPILES SHALL BE COVERED AND PROTECTED BY A TEMPORARY PERIMETER SEDIMENT BARRIER AT ALL TIMES.
67. HAZARDOUS-MATERIAL WASTE, INCLUDING BUT NOT LIMITED TO PETROLEUM PRODUCTS, ROOFING TAR, PAINTS, SOLVENTS, STAINS, ACIDS, WOOD PRESERVATIVES, SEPTIC WASTES AND ASPHALT PRODUCTS, SHALL NOT BE ALLOWED TO ENTER THE STORM-DRAIN SYSTEM OR WATERCOURSES AND SHALL BE PROPERLY TRANSPORTED, USED, STORED AND DISPOSED AS REQUIRED BY FEDERAL AND STATE LAW. PAINT BRUSHES AND EQUIPMENT FOR WATER-AND OIL-BASED PAINTS SHALL BE CLEANED WITHIN A CONTAINED AREA AND SHALL NOT BE ALLOWED TO CONTAMINATE SITE SOIL, WATERCOURSES OR STORM-DRAIN SYSTEMS, WATERBASED PAINTS SHALL BE RINSED INTO THE SANITARY-SEWER SYSTEM; AND THINNERS, SOLVENTS, EXCESS OIL-BASED PAINTS AND SLUDGE SHALL BE DISPOSED AS HAZARDOUS WASTE,
68. CEMENTACEOUS PRODUCTS SUCH AS CONCRETE , MORTAR OR STUCCO FROM CONCRETE TRUCKS, POTABLE MIXERS AND MISCELLANEOUS CONTAINERS SHALL NOT BE WASHED-OUT INTO THE STORM-DRAIN SYSTEM OR WATERCOURSES. DESIGNATED WASHOUT AREAS SHALL BE LOCATED AT LEAST 50 FEET FROM CONCENTRATED FLOWS OF STORM WATER, WATERCOURSES AND STORM-DRAIN INLETS, AND RUNOFF FROM WASHOUT-AREAS SHALL BE CONTAINED BY CONSTRUCTING A TEMPORARY PIT OR BERM AREA LARGE ENOUGH TO CAPTURE THE LIQUID AND SOLID WASTE MATERIALS,
69. SAW-CUT-CEMENT CONCRETE AND ASPHALT-CONCRETE SLURRY SHALL NOT BE ALLOWED TO ENTER THE STORM-DRAIN SYSTEM OR WATERCOURSES, RESIDUE FROM GRINDING OPERATIONS SHALL BE PICKED UP BY MEANS OF A VACUUM ATTACHMENT TO THE GRINDING MACHINE AND NOT ALLOWED TO FLOW ACROSS THE PAVEMENT OR BE LEFT ON THE SURFACE OF THE PAVEMENT.
70. PRIOR TO DISCHARGE OF GROUNDWATER AND ASSOCIATED WASTE, THE DISCHARGER SHALL MAKE APPLICATION TO THE SAN DIEGO REGIONAL WATER QUALITY CONTROL BOARD AND OBTAIN COVERAGE UNDER ORDER NO, R9-2008-0002, DISCHARGES FROM GROUNDWATER EXTRACTION TO SURFACE WATERS IN THE SAN DIEGO REGION EXCEPT SAN DIEGO BAY.

FOR BMP NOTES, DUST CONTROL, AIR QUALITY AND NOISE CONTROL, SEE SHEET 2

ENGINEER'S NOTICE TO CONTRACTOR

1. THE EXISTENCE AND LOCATION OF ANY UNDERGROUND UTILITIES AND/OR STRUCTURES SHOWN ON THESE PLANS WERE OBTAINED BY A SEARCH OF THE AVAILABLE RECORDS. APPROVAL OF THESE PLANS DOES NOT CONSTITUTE A REPRESENTATION AS TO THE ACCURACY OR COMPLETENESS OF THE LOCATION OR THE EXISTENCE OR NONEXISTENCE OF ANY UTILITY AND/OR STRUCTURE WITHIN THE LIMITS OF THIS PROJECT. THE CONTRACTOR IS REQUIRED TO TAKE ALL DUE PRECAUTIONARY MEANS TO PROTECT THE UTILITIES OF RECORD OR NOT OF RECORD OR NOT SHOWN ON THESE PLANS, AND IS RESPONSIBLE FOR THE PROTECTION OF, AND ANY DAMAGE TO THESE LINES OR STRUCTURES.
2. RELOCATION OR REMOVAL OF ANY EXISTING UTILITIES SHALL BE PERFORMED BY THE RESPECTIVE UTILITY OWNERS, AT THE EXPENSE OF THE DEVELOPER.
3. CONTRACTOR SHALL BE RESPONSIBLE FOR OBTAINING ALL REQUIRED PERMITS PRIOR TO COMMENCEMENT OF THESE IMPROVEMENTS.
4. UNAUTHORIZED CHANGES & USES: THE ENGINEER PREPARING THESE PLANS WILL NOT BE RESPONSIBLE FOR, OR LIABLE FOR, UNAUTHORIZED CHANGES TO OR USES OF THESE PLANS. ALL CHANGES TO THE PLANS MUST BE IN WRITING AND MUST BE APPROVED BY THE PREPARER OF THESE PLANS AND THE CITY OF LAGUNA NIGUEL.
5. THE CONTRACTOR AGREES THAT HE SHALL ASSUME SOLE AND COMPLETE RESPONSIBILITY FOR JOB SITE CONDITIONS DURING THE COURSE OF CONSTRUCTION OF THIS PROJECT, INCLUDING SAFETY OF ALL PERSONS AND PROPERTY; THAT THESE REQUIREMENTS SHALL APPLY CONTINUOUSLY AND NOT BE LIMITED TO NORMAL WORKING HOURS AND THAT THE CONTRACTORS SHALL DEFEND, INDEMNIFY, AND HOLD THE OWNER, ENGINEER, AND THE CITY OF LAGUNA NIGUEL HARMLESS FROM ANY AND ALL LIABILITY REAL OR ALLEGED, IN CONNECTION WITH THE PERFORMANCE OF WORK ON THIS PROJECT, EXCEPTING FOR LIABILITY ARISING FROM THE SOLE NEGLIGENCE OF THE OWNER OR THE ENGINEER, OR ANY PUBLIC AGENCY.
6. THE IMPROVEMENT QUANTITIES AS SHOWN ON SHEET 2 ARE PROVIDED ONLY FOR THE PURPOSE OF SATISFYING THE CITY OF LAGUNA NIGUEL PLAN INFORMATION REQUIREMENTS. THE CONTRACTOR SHALL PERFORM AN INDEPENDENT ESTIMATE OF ALL EARTHWORK AND IMPROVEMENT QUANTITIES AND SHALL USE SAME AS A BASIS FOR THIS BID(S) AND CONTRACT(S).
7. THE TOPOGRAPHIC INFORMATION CONTAINED IN THESE PLANS WAS OBTAINED BY AERIAL AND/OR FIELD SURVEY DATA, AND DISCREPANCIES BETWEEN PLAN ELEVATIONS AND ACTUAL ELEVATIONS ARE TO BE ANTICIPATED. THE CONTRACTOR SHALL REMAIN ALERT FOR AND PROMPTLY REPORT ANY AND ALL SUBSTANTIAL DISCREPANCIES (SUFFICIENT TO CAUSE A CHANGE IN THE PLANS AND/OR AN INCREASE IN COST(S) TO THE OWNER AND TO THE ENGINEER OF RECORD, AND SHALL NOT PROCEED WITH AN AFFECTED WORK AREA UNTIL DIRECTED TO DO SO BY AN APPROPRIATE OWNER REPRESENTATIVE.
8. QUANTITY CALCULATIONS ARE BASED UPON AERIAL TOPOGRAPHY AND ESTIMATED SOILS INFORMATION, AND SHOULD BE CONSIDERED ONLY A ROUGH APPROXIMATION OF ACTUAL QUANTITIES.
9. CONTRACTOR ASSUMES SOLE AND COMPLETE RESPONSIBILITY FOR THE PROTECTION AND PRESERVATION OF ALL SURVEY MONUMENTS, AND SHALL HAVE ANY DISTURBED OR COVERED MONUMENT RESET BY A QUALIFIED REGISTERED CIVIL ENGINEER OR LICENSED LAND SURVEYOR AT THE DIRECTION OF THE GOVERNING AGENCY.
10. DEMOLITION OF ALL LABELED ITEMS WILL INVOLVE REMOVAL OF ALL SUB SURFACE FOOTINGS AND SUBSTRUCTURES (IF APPLICABLE).
11. THE CONTRACTOR TO POTHOLE AND VERIFY THE LOCATION AND ELEVATIONS OF ALL EXISTING UTILITIES AND UTILITY CROSSINGS PRIOR TO START OF CONSTRUCTION. CONTRACTOR SHALL CONTACT CIVIL ENGINEER IN THE EVENT OF ANY CONFLICTS PRIOR TO CONSTRUCTION.
12. THE CONTRACTOR MUST NOTIFY UNDERGROUND ALERT AT 1-800-227-2600 A MINIMUM OF TWO FULL WORKING DAYS PRIOR TO START OF DEMOLITION, GRADING OR CONSTRUCTION OF ANY KIND. THE USA TICKET NUMBER MUST BE AVAILABLE AT THE CONSTRUCTION SITE PRIOR TO START OF ANY WORK SHOWN ON THIS SET OF PLANS.

SURVEY MONUMENTATION

LOCATION AND INSTALLATION OF ALL SURVEY MONUMENTS AND TIES SHALL BE THE RESPONSIBILITY OF THE CONTRACTOR AND SHALL BE PERFORMED BY A QUALIFIED LICENSED SURVEYOR OR ENGINEER. THE CONTRACTOR'S SURVEYOR SHALL BE RESPONSIBLE FOR FILING CORNER TIES OR RECORD OF SURVEYS WITH THE COUNTY SURVEYOR AND THE CITY FOR ALL DISTURBED CORNER TIES AND MONUMENTS. THE CONTRACTOR SHALL NOTIFY THE CITY BEFORE REMOVAL OF ANY EXISTING SURVEY MONUMENTS OR TIES.

WHEN MONUMENTS EXIST THAT CONTROL THE LOCATION OF SUBDIVISIONS, TRACTS, BOUNDARIES, ROADS, STREETS, OR HIGHWAYS OR PROVIDE SURVEY CONTROL, THE MONUMENTS SHALL BE LOCATED AND REFERENCED BY OR UNDER THE DIRECTION OF A LICENSED LAND SURVEYOR OR REGISTERED CIVIL ENGINEER AUTHORIZED TO PRACTICE LAND SURVEYING WITHIN THE STATE, RETAINED AND PAID FOR BY THE CONTRACTOR. THIS WORK SHALL BE DONE SEVEN (7) CALENDAR DAYS PRIOR TO THE TIME WHEN ANY STREETS, HIGHWAYS, OTHER RIGHTS-OF-WAY, OR EASEMENTS ARE IMPROVED, CONSTRUCTED, RECONSTRUCTED, OR RELOCATED AND A CORNER RECORD OR RECORD OF SURVEY OF THE REFERENCES SHALL BE FILED WITH THE COUNTY SURVEYOR AND THE CITY. THEY SHALL BE RESET IN THE SURFACE OF THE NEW CONSTRUCTION, A SUITABLE MONUMENT BOX PLACED THEREON, OR PERMANENT WITNESS MONUMENTS SET TO PERPETUATE THEIR LOCATION AND A CORNER RECORD OR RECORD OF SURVEY FILED WITH THE COUNTY SURVEYOR AND THE CITY PRIOR TO THE RECORDING OF A CERTIFICATE OF COMPLETION FOR THE PROJECT. SUFFICIENT CONTROLLING MONUMENTS SHALL BE RETAINED OR REPLACED IN THEIR ORIGINAL POSITIONS TO ENABLE PROPERTY, RIGHT-OF-WAY AND EASEMENT LINES, PROPERTY CORNERS, AND SUBDIVISION AND TRACT BOUNDARIES TO BE REESTABLISHED WITHOUT DEVIOUS SURVEYS NECESSARILY ORIGINATING ON MONUMENTS DIFFERING FROM THOSE THAT CURRENTLY CONTROL THE AREA. MONUMENTS SET TO MARK THE LIMITS OF HIGHWAYS, ROADS, STREETS OR RIGHT-OF-WAY OR EASEMENT LINES SHALL NOT BE DEEMED ADEQUATE FOR THIS PURPOSE UNLESS SPECIFICALLY NOTED ON THE CORNER RECORD OR RECORD OF SURVEY OF THE IMPROVEMENTS WORKS WITH DIRECT TIES IN BEARING OR AZIMUTH AND DISTANCE BETWEEN THESE AND OTHER MONUMENTS OF RECORD. WHEN A CHANGE IS MADE IN THE FINISHED ELEVATION OF THE PAVEMENT OF ANY ROADWAY IN WHICH A PERMANENT SURVEY MONUMENT IS LOCATED, THE MONUMENT COVER SHALL BE ADJUSTED TO *THE NEW GRADE WITHIN SEVEN (7) CALENDAR DAYS OF FINISHED* PAVING.

FLOOD HAZARD STATEMENT

SAID PROPERTY IS NOT INCLUDED IN A FLOOD HAZARD AREA AS DESIGNATED BY THE FEDERAL INSURANCE ADMINISTRATION.

THE FLOOD ZONE DESIGNATION IS: ZONE X, FEMA FLOOD MAP # 06059C0441H, EFFECTIVE FEBRUARY 18, 2004.

ZONE X: AREAS DETERMINED TO BE OUTSIDE 500-YEAR FLOODPLAIN.

SHEET INDEX

TITLE SHEET	1
DETAILS	2 – 3
DEMOLITION PLAN	4
EXCAVATION PLAN	5
EROSION CONTROL PLAN – EXCAVATION PHASE	6
PRECISE GRADING SHEET	7 – 9

CITY OF LAGUNA NIGUEL STORM DRAIN GENERAL NOTES:

1. ALL CONCRETE IN REINFORCED CONCRETE STRUCTURES MUST BE 3250 POUNDS PER SQUARE INCH. IN 28 DAYS; TYPE OF PORTLAND CEMENT CONCRETE TO BE DETERMINED BY PF & RD MATERIALS LAB.
2. ALL PIPE LENGTHS ARE HORIZONTAL PROJECTIONS, UNLESS OTHERWISE SHOWN.
3. FOR TRENCH EXCAVATIONS IN NATIVE SOIL, SHORING SHALL BE PROVIDED TO SATISFY STATE OF CALIFORNIA REQUIREMENTS.
4. PIPE CONSTRUCTION IN FILL AREA MUST BE COORDINATED WITH THE GRADING TO INSURE THAT WHEN THE FILL OPERATION HAS BEEN COMPLETED AT GRADE THERE IS A MINIMUM OF 2 FEET OF FILL ABOVE THE TOP OF PIPE.
5. ALL WORK MUST BE IN CONFORMANCE WITH THE ORANGE COUNTY PF & RD STANDARD SPECIFICATIONS AND MUST BE KEPT ON THE JOB AT ALL TIMES.
6. THE CONTRACTOR MUST NOTIFY THE CITY OF LAGUNA NIGUEL INSPECTOR AT LEAST TWO (2) WORKING DAYS PRIOR TO COMMENCEMENT OF ANY CONSTRUCTION BY TELEPHONING.
7. ALL FILLS MUST BE COMPACTED TO 90% RELATIVE COMPACTION AS DETERMINED BY THE CALIFORNIA TEST METHOD NO. 216, 1978 "FIVE LAYER METHOD" ALL BACKFILL MUST BE FREE OF VEGETABLE MATTER.
8. ALL SURVEYING REQUIRED FOR VERTICAL AND HORIZONTAL ALIGNMENT MUST BE PROVIDED BY THE CONTRACTOR OR DEVELOPER AND SUFFICIENT REFERENCE STAKING MUST BE IN ACCORDANCE WITH THE REQUEST OF THE CITY INSPECTOR.
9. ALL REINFORCED CONCRETE PIPE MUST BE BEDDED IN ACCORDANCE WITH PIPE BEDDING DETAIL PER PF & RD STANDARD PLAN 1319.
10. CONTRACTOR WILL NOTIFY PF & RD MATERIALS LAB (714) 567-7805 48 HOURS PRIOR TO D-LOAD TESTING OF R.C.P. FOR VERIFICATION OF RESULTS.
11. PRIOR TO THE PLACEMENT OF STORM DRAIN IMPROVEMENTS, THE DEVELOPER'S SOIL ENGINEER SHALL CERTIFY IN WRITING TO THE CITY INSPECTOR THAT THE STORM DRAIN'S SUBGRADE IS OF ADEQUATE STRENGTH TO SUPPORT THE STRUCTURES AND ANY ANTICIPATED LOADS.
12. PRIOR TO THE COMMENCEMENT OF CONSTRUCTION, THE DEVELOPER'S CONTRACTOR SHALL OBTAIN A PERMIT FROM THE STATE DIVISION OF INDUSTRIAL SAFETY. A COPY OF THE PERMIT SHALL BE KEPT ON THE JOB SITE AT ALL TIMES.
13. WHENEVER APPLICABLE, THE DEVELOPER SHALL OBTAIN A PERMIT FROM THE STATE DEPARTMENT OF FISH AND GAME IN ACCORDANCE WITH SECTION 1602 OF THE CALIFORNIA FISH AND GAME CODE PRIOR TO COMMENCEMENT OF CONSTRUCTION.
14. ALL STEEL THAT IS TO BE CONTINUOUS SHALL BE LAPPED A MINIMUM OF 45 BAR DIAMETERS.
15. ALL MATERIALS TESTING FOR THE DRAINAGE FACILITIES SHALL BE PROVIDED BY THE DEVELOPER OR CONTRACTOR IN ACCORDANCE WITH THE NUMBER, LOCATION AND FREQUENCY REQUESTED BY THE CITY INSPECTOR.
16. CHAMFER ALL EXPOSED EDGES OF CONCRETE 3/4" MIN.
17. A PERMIT FOR WORK WITHIN EXISTING STREET RIGHT OF WAY IS REQUIRED FROM THE CITY FOR ANY ENCROACHMENT NECESSARY FOR CONSTRUCTION IN PUBLIC RIGHT OF WAY.
18. LENGTH OF MANHOLE STRUCTURES MAY BE INCREASED TO MEET PIPE ENDS AT OPTION OF CONTRACTOR AS LONG AS REINFORCING STEEL IS CONTINUED AS REQUIRED. ANY CHANGE IN SPUR LOCATION MUST BE APPROVED BY THE ENGINEER.
19. FLOOR OF MANHOLE STRUCTURE SHALL BE STEEL TROWELLED TO SPRING LINE.
20. BODY OF MANHOLE STRUCTURE, INCLUDING SPUR, MUST BE POURED IN ONE CONTINUOUS OPERATION, EXCEPT THAT CONSTRUCTION JOINT AT THE SPRING LINE WITH A LONGITUDINAL KEYWAY IS PERMITTED.
21. ALL REINFORCING BARS MUST BE SECURELY HELD IN PLACE IN THE FORMS. TWO-WAY MATS OF STEEL MUST BE WIRED TOGETHER BOTH WAYS AT ALTERNATE INTERSECTIONS.
22. STORM DRAIN BACKFILL FOR ALL FACILITIES WITHIN STREET RIGHT OF WAY IS TO BE PLACED AND COMPACTED UNDER CITY INSPECTION AND MEET OR EXCEED CITY MINIMUM STANDARDS.
23. ALL PIPE TO BE BANDED AND GROUTED.
24. RCP SHALL COMPLY WITH ALL A.S.T.M. APPLICABLE STANDARDS.
25. WORKING WITHIN ORANGE COUNTY FLOOD CONTROL FACILITIES IS RESTRICTED TO THE PERIOD OF APRIL 15 TO OCTOBER 15.
26. ALL LOCAL DEPRESSIONS SHALL BE CONSTRUCTED PER STREET IMPROVEMENT PLANS IN ACCORDANCE WITH PF & RD STD. PLANS HOWEVER, ALL CATCH BASINS WILL BE SHOWN ON STREET IMPROVEMENT PLANS.
27. THE CONTRACTOR SHALL CONDUCT CONSTRUCTION OPERATIONS IN SUCH A MANNER THAT STORM OR OTHER WATERS MAY PROCEED UNINTERRUPTED ALONG THEIR EXISTING STREET OR DRAINAGE COURSES.
28. IN THE COURSE OF WATER CONTROL, THE CONTRACTOR SHALL CONDUCT CONSTRUCTION OPERATIONS TO PROTECT WATERS FROM POLLUTION WITH FUELS, OILS, BITUMENS OR HARMFUL MATERIALS.
29. LOCAL DEPRESSIONS AND DECKS OF CURB INLETS SHALL NOT BE POURED UNTIL ADJACENT CURB AND GUTTER HAS BEEN POURED.
30. IF A DRIVEWAY ENCROACHES WITHIN A LOCAL DEPRESSION TRANSITION USE PF & RD STANDARD PLAN NO.1308 - TYPE A.
31. CATCH BASIN CURB SUPPORT SHALL BE CONSTRUCTED PER DETAIL "A" AS SHOWN ON PF & RD STD. PLAN NO. 1306, SHEET 2 OF 3.

NOTICE TO CONTRACTOR

CONTRACTOR SHALL VERIFY ALL CONDITIONS AND DIMENSIONS AND SHALL REPORT DISCREPANCIES TO THE ENGINEER PRIOR TO THE COMMENCEMENT OF WORK. PRIOR TO CONSTRUCTION OF ANY CONCRETE STRUCTURE, THE CONTRACTOR SHALL VERIFY WITH THE SOILS ENGINEER, THE TYPE OF CONCRETE RECOMMENDED.
EXISTING UNDERGROUND STRUCTURES:
THE EXISTENCE AND LOCATION OF ANY UNDERGROUND UTILITY PIPES OR STRUCTURES OR CONDUITS SHOWN ON THESE PLANS ARE OBTAINED BY A SEARCH OF THE AVAILABLE RECORDS. TO THE BEST OF OUR KNOWLEDGE, THERE ARE NO EXISTING UTILITIES EXCEPT AS SHOWN ON THESE PLANS. THE CONTRACTOR IS REQUIRED TO TAKE THE PRECAUTIONARY MEASURES TO PROTECT THE UTILITY LINES SHOWN AND ANY OTHER LIENS NOT OF RECORD OR NOT SHOWN ON THESE PLANS. IT SHALL BE THE CONTRACTOR'S RESPONSIBILITY TO NOTIFY THE OWNERS OF THE UTILITIES OR STRUCTURES CONCERNED BEFORE STARTING WORK. CONTRACTOR FURTHER ASSUMES ALL LIABILITY AND RESPONSIBILITY FOR THE UNDERGROUND UTILITY PIPES, CONDUITS OR STRUCTURES SHOWN OR NOT SHOWN ON THESE PLANS.

BMP NOTES, DUST CONTROL, AIR QUALITY AND NOISE CONTROL:

1. Best Management Practices, Noise Control (GSP MM 4.10-1 -- MM4.10-4) – Prior to issuance of grading or building permits, the project applicant shall document on the grading and building plans the following construction best management practices (BMPs), to be implemented by contractors to reduce construction noise levels:

(MM4.10-1)

a. Ensure that construction equipment is properly muffled according to industry standards and in good working condition.

b. Place noise-generating construction equipment and locate construction staging areas away from sensitive uses, where feasible.

c. Schedule high noise-producing activities between the hours of 8:00 AM and 5:00 PM to minimize disruption on sensitive uses, Monday through Saturday.

d. Implement noise attenuation measures, which may include, but are not limited to, temporary noise barriers or noise blankets around stationary construction noise sources, where feasible.

e. Use electric air compressors and similar power tools rather than diesel equipment, where feasible.

f. Construction-related equipment, including heavy-duty equipment, motor vehicles, and portable equipment, shall be turned off when not in use for more than 10 minutes.

g. Construction hours, allowable workdays, and the phone number of the job superintendent shall be clearly posted at all construction entrances to allow for surrounding owners and residents to contact the job superintendent. If the City or the job superintendent receives a complaint, the superintendent shall investigate, take appropriate corrective action, and report the action taken to the reporting party.

h. MM4.10-2) Construction staging areas along with the operation of earthmoving equipment within the project area would be located as far away from vibration and noise sensitive sites as possible.

i. (MM4.10-3) Heavily loaded trucks used during construction would be routed away from residential streets.

j. (MM4.10-4) Use of noise-reducing pile driving techniques if nearby structures are subject to pile driving noise and vibration. These techniques include pre-drilling pile holes (if feasible, based on soils) to the maximum feasible depth, installing state-of-the-art intake and exhaust mufflers on pile driving equipment, vibrating piles into place when feasible, and installing shrouds around the pile driving hammer where feasible. Pile driving activities shall be scheduled between the hours of 8:00 AM and 4:00 PM on Mondays through Fridays only.

2. Air Pollutants –The project shall comply with the South Coast Air Quality Management District (SCAQMD) Rule 402, which prohibits the discharge from a facility of air pollutants that cause injury, detriment, nuisance or annoyance to the public or that damage business or property.

3. Best Management Practices Air Quality (GSP MM4.2-1 -- MM4 2-14) – Prior to issuance of a grading and/or a building permit, the following BMPs shall be included on the project grading and/or building plans, as determined appropriate by the Community Development Director or Building Official:

a. (MM4.2-1) Name and phone number of the contractor's superintendent hired by the Applicant shall be submitted to the Community Development and Public Works Departments. In addition, clearly visible signs shall be posted on the perimeter of the site indicating who shall be contacted for information regarding this development and any construction/grading related concerns. This contact person shall be available immediately to address any concerns or issues raised by adjacent property owners during the construction activity. S/he will be responsible for ensuring compliance with the conditions herein, specifically, grading activities, truck routes, construction hours, noise, etc. Signs shall include the Applicant's contact number regarding grading and construction activities, and "1-800-CUTSMOG" in the event there are concerns regarding fugitive dust and compliance with SCAQMD Rule No. 403.

b. (MM4.2-2) Wind barriers shall be installed *along the perimeter of the site and/or around areas* being graded.

c. (MM4.2-3) Project Applicant shall establish an on-site construction equipment staging area and construction worker parking, located on either paved surfaces or unpaved surfaces subjected to soil stabilization treatments, as close as possible to a public roadway.

d. (MM4.2-4) Project Applicant shall control access to the public by limiting curb cuts/driveways to minimize project construction impacts upon roadway traffic operations.

e. (MM4.2-5) Project Applicant shall properly maintain non-vehicular equipment engines to minimize the volume of exhaust emissions.

f. (MM4.2-6) Project Applicant shall use electricity from power poles, rather than temporary diesel or gasoline powered generators, as feasible.

g. (MM4.2-7) Project Applicant shall use on-site mobile equipment powered by alternative fuel sources (i.e., methanol, natural gas, propane, or butane) as feasible.

h. (MM4.2-8) Project Applicant shall pave all construction roads as feasible.

i. (MM4.2-9) Project Applicant shall provide ridesharing or shuttle service for construction workers, as feasible.

j. (MM4.2-101 Project Applicant shall provide temporary traffic controls such as a flag person, during all phases of construction to maintain smooth traffic flow, as deemed necessary by the Public Works Director.

k. (MM4.2-11) Project Applicant shall provide dedicated turn lanes for movement of construction trucks and equipment on and off site, as deemed necessary by the Public Works Director.

l. (MM4.2-12) Project Applicant shall reroute construction trucks away from congested streets or sensitive receptor areas, as feasible;

m. (MM4.2-13) Project Applicant shall require the use of cleanest burning diesel haul trucks available, such as trucks that meet 2010 model year EPA standards.

n. (MM4.2-14) Project Applicant shall ensure that all architectural coating (paint and primer) products applied during construction have a low to no VOC rating.

4. Dust Control – During clearing, grading, earth-moving, or excavation operations, excessive fugitive dust emissions shag be controlled by regular watering or other dust-preventive measures using the following procedures, as specified in the SCAQMD Rule 403 listed below. Prior to grading permit issuance, these control techniques shall be noted on the project grading plans. Compliance with the measure shall be subject to periodic silt inspections by the City.

a. On-site vehicle speed shall be limited to 15 miles per hour.

b. Material excavated or graded shall be sufficiently watered to prevent excessive amounts of dust. Watering shall occur at least twice daily with complete coverage, preferably in the late morning and after work is done for the day.

c. Streets adjacent to the project site shag are swept as needed to remove silt that may have accumulated from construction activities so as to prevent excessive amounts of dust.

d. All trucks hauling dirt, sand, soil, or other loose materials shall be securely covered, or maintain at least 0.6 meters (2 feet) of freeboard (vertical space between the top of the load and top of the trailer) in accordance with the requirements of California Vehicle Code (CVC) Section 23114.

e. The area disturbed by clearing, grading, earth-moving, or excavation operations shall be minimized so as to prevent excessive amounts of dust.

f. Visible dust beyond the property line emanating from the project shall be prevented to the maximum extent feasible.

PRECISE GRADING CONSTRUCTION NOTES

34. CONSTRUCT WALL W/FOUNTAIN PER LANDSCAPE PLAN LC-01 & LC-03
35. CONSTRUCT LOCK & LOAD RETAINING WALL PER ABI ENGINEERING
36. INSTALL "ENTRANCE" FIRE LANE PER FIRE MASTER PLANINSTALL "NO PARKING – FIRE LANE" SIGN PER FIRE MASTER PLAN
37. INSTALL KNOX KEY BOX PER FIRE MASTER PLAN
38. INSTALL "NO PARKING – FIRE LANE" SIGN PER FIRE MASTER PLAN
39. CONSTRUCT 6" PCC OVER 4" AB DRIVEWAY
40. CONSTRUCT 6" CURB (A1-6(150)) PER SWPPC STD PLAN 120-2
41. CONSTRUCT 12" CURB PER MODIFIED SWPPC STD PLAN 120-2 & DETAIL J ON SHT 2
42. CONSTRUCT VARIED HT CURB (A1-6(150)) PER MODIFIED SPPWC STD PLAN 120-2 – SEE DETAIL A ON SHT 2
43. CONSTRUCT 4" PLANTER CURB PER LANDSCAPE PLAN LC-01
44. CONSTRUCT COLORED CONCRETE PAVING - 6" PCC OVER 4" AB PER LANDSCAPE PLAN LC-01
45. CONSTRUCT INTERLOCKING PAVING SIDEWALK PER LANDSCAPE PLAN LC-01
46. CONSTRUCT 4" PCC OVER 4" AB SIDEWALK - SEE DETAIL C ON SHT 2
47. CONSTRUCT COLORED CONCRETE PAVING (POOL DECK) PER LANDSCAPE ARCH PLAN NO. LC-02
48. CONSTRUCT CONCRETE TRANSITION SWALE PER DETAIL F ON SHT 9
49. CONSTRUCT HANDICAP RAMP AND RAILING PER ARCH PLAN NO.
50. CONSTRUCT STUCCO RETAINING WALL WITH GLASS FENCING PER ARCHITECT PLAN
51. CONSTRUCT RETAINING WALL WITH 8' (MIN) SOUND WALL PER ARCHITECT PLAN
52. CONSTRUCT STUCCO RETAINING WALL W/BLOCK OR GLASS WALL PER ARCHITECT PLAN
53. CONSTRUCT RETAINING WALL PER SEPARATE PLANS & PERMIT
54. LANDSCAPE PER LANDSCAPE PLAN NO. LC-01
55. CONSTRUCT CORTEEN STEEL PLANTER PER LANDSCAPE ARCH PLAN NO. LC-01
56. INSTALL TREE PER LANDSCAPE PLAN LP-01INSTALL "NO PARKING – FIRE LANE" SIGN PER FIRE MASTER PLAN
57. CONSTRUCT STAIRS PER ARCH PLAN
58. CONSTRUCT BIORETENTION PER DETAIL D1 – D3 ON SHT 3
59. PROTECT IN PLACE
60. CONSTRUCT GATE PER LANDSCAPE PLAN NO. LC-01
61. DG SIDEWALK PER LANDSCAPE PLAN NO. LC-01
62. CONSTRUCT CONCRETE SWALE PER DETAIL E ON SHT 3
63. CREATE A SWALE PER DETAIL HEREON
64. CONSTRUCT 8" CURB (A1-8(200) PER SWPPC STD PLAN 120-2
65. CONSTRUCT CONCRETE SPLASH BLOCK PER DETAIL I ON SHT 3
66. INSTALL 18"X18" CONCRETE SPLASH BLOCK

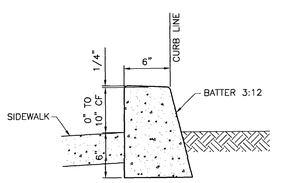

VARIED HEIGHT CURB (A1-6(150)) (A)
NOT TO SCALE

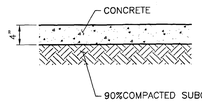

NOTES:
1. ALL TREAD SURFACES SHALL BE SLIP-RESISTANT.
2. WEAKENED PLANE JOINT (WPJ) AND EXPANSION JOINTS (EXPJT) SHALL BE ACCORDING TO APWA STD. DWG#112-1.
3. CONCRETE SHALL BE CLASS 310-C-17 (520-C-2500 CONFORMING TO SSPWC 201-1.1.2 AND SHALL BE 4" THICK
4. SUBGRADE PREPARATION: PRESATURATE SUBGRADE SOIL 1.35xOPTIMUM MOISTURE TO A DEPTH OF 12INCHES

4"PCC SIDEWALK (C)
NOT TO SCALE

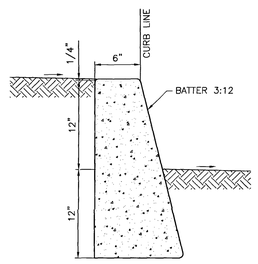

12" CURB (MODIFIED) (J)
NOT TO SCALE

ALBUS-KEEFE & ASSOCIATES, INC
GEOTECHNICAL CONSULTANTS

March 7, 2013
J.N.: 1806.00

Mr. Phil Andoniu
United American Properties
4699 Jamboree Road
Newport Beach, California 92660

Subject: **Recommendations for Storm Drain Trench Backfill, Career Lofts Development, 28100 Cabot Road, Laguna Niguel, California.**

Reference: *Updated Geotechnical Report in Support of Construction Drawings, Career Lofts, Proposed Apartment Complex, 28100 Cabot Road, Laguna Niguel, California*, dated June 19, 2012, prepared by Albus-Keefe & Associates, Inc. (J.N.: 1806.00).

Dear Mr. Andoniu,

We are providing herein our recommendations for the backfill and compaction of storm drain pipes at the subject site. General recommendations were provided in the referenced report and are further detailed herein. Please find attached as Plate 1 our recommended detail for bedding, shading, and backfilling.

We hope this correspondence provides you the information required at this time. If there are any questions regarding the contents discussed herein, please do not hesitate to call.

Sincerely yours,

ALBUS-KEEFE & ASSOCIATES, INC.

David E. Albus
Principal Engineer
G.E. 2455

REGISTERED PROFESSIONAL ENGINEER DAVID E. ALBUS No. 2455 Exp. 12/31/14 GEOTECHNICAL STATE OF CALIFORNIA

Enclosure: Plate 1- Typical Pipe Trench Detail

1011 North Armando Street, Anaheim CA 92806-2606 (714) 630-1626 FAX (714) 630-1916

ALBUS-KEEFE & ASSOCIATES, INC
GEOTECHNICAL CONSULTANTS

March 7, 2013
J.N.: 1806.00

Mr. Phil Andoniu
United American Properties
4699 Jamboree Road
Newport Beach, California 92660

Subject: **Clarification to Requirements for Concrete, Career Lofts Development, 28100 Cabot Road, Laguna Niguel, California.**

Reference: *Updated Geotechnical Report in Support of Construction Drawings, Career Lofts, Proposed Apartment Complex, 28100 Cabot Road, Laguna Niguel, California*, dated June 19, 2012, prepared by Albus-Keefe & Associates, Inc. (J.N.: 1806.00).

Dear Mr. Andoniu,

We are providing herein clarification to the requirements for concrete used at the subject site that will be placed on or below grade. As indicated in our referenced report, laboratory testing of site soils indicates water-soluble sulfate content varies between 0.2% and 2.00%. As such, we recommend following the procedures provided in ACI 318, Section 4.3, Table 4.3.1 for **severe** sulfate exposure. Additional testing for soluble sulfate content will be required subsequent to rough grading and prior to construction of foundations and retaining walls to confirm these conditions. As indicate in ACI, structural concrete that will be in direct contact with site soils should have a minimum compressive strength of 4,500 psi at 28 days, a maximum water cement ratio of 0.45, and utilize Type V cement. These requirements should be applied to building structural elements such as footings and retaining wall components. These requirements need not be applied to concrete drives or flatwork, concrete curbs and gutters, or concrete storm drain pipes that are surrounded by at least 6 inches of granular material. Such non-structural elements may be constructed using concrete with those characteristics required for a non-corrosive environment.

We hope this correspondence provides you the information required at this time. If there are any questions regarding the contents discussed herein, please do not hesitate to call.

Sincerely yours,

ALBUS-KEEFE & ASSOCIATES, INC.

David E. Albus
Principal Engineer
G.E. 2455

REGISTERED PROFESSIONAL ENGINEER DAVID E. ALBUS No. 2455 Exp. 12/31/14 GEOTECHNICAL STATE OF CALIFORNIA

1011 North Armando Street, Anaheim CA 92806-2606 (714) 630-1626 FAX (714) 630-1916

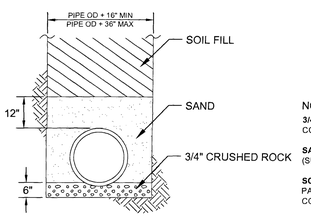

NOTES:
3/4" CRUSHED ROCK: PER GREENBOOK 200 - 1.2, COMPACTED TO 90% OF ASTM D1557 MIN.

SAND: PER GREENBOOK 200 - 1.5.1, SAND EQUIVALENCE (SE) > 30, COMPACTED TO 90% OF ASTM D1557 MIN.

SOIL FILL: ONSITE OR IMPORTED SOIL WITH MAX. PARTICLE SIZE OF 4", NO DELETERIOUS MATERIAL, COMPACTED TO 90% OF ASTM D1557 MIN.

TYPICAL PIPE TRENCH DETAIL (Y)
NOT TO SCALE

DIG ALERT
DIAL TOLL FREE
1-800-227-2600
AT LEAST TWO DAYS BEFORE YOU DIG
UNDERGROUND SERVICE ALERT OF SOUTHERN CALIFORNIA

CAUTION - NOTICE TO CONTRACTOR
THE CONTRACTOR IS SPECIFICALLY CAUTIONED THAT THE LOCATION AND/OR ELEVATION OF EXISTING UTILITIES AS SHOWN ON THESE PLANS IS BASED ON RECORDS OF THE VARIOUS UTILITY COMPANIES AND, WHERE POSSIBLE, MEASUREMENTS TAKEN IN THE FIELD. THE INFORMATION IS NOT TO BE RELIED ON AS BEING EXACT OR COMPLETE. THE CONTRACTOR SHALL CALL USA DIG ALERT AT 1-800-227-2600, 48 HOURS BEFORE ANY EXCAVATION.

AS-BUILT

NO.	DATE	REVISIONS	APP'D.	DATE
2	10/05/15	UPDATED DRAIN ADJACENT TO POOL, REVISED ELEVATION AND CONST. NOTES (SHEETS 3,8 &11)		
1	11/04/13	REPLACED LOCK & LOAD WALL W/CONCRETE PILE WALL, REVISED GFE & SUBGRADE ELEVATIONS		

PREPARED BY:
FUSCOE ENGINEERING
16795 Von Karman, Suite 100, Irvine, California 92606
tel 949.474.1960 ◦ fax 949.474.5315 ◦ www.fuscoe.com
DEBRA VALLE SCHALES RCE#043101 DATE 3/9/16

REGISTERED PROFESSIONAL ENGINEER DEBRA VALLE SCHALES No. 43101 CIVIL STATE OF CALIFORNIA 3/9/16

PERMIT # G12-23

DETAIL SHEET
CAREER LOFTS
28100 CABOT ROAD
LAGUNA NIGUEL, CA

DRAWN:	MI
DESIGN:	DS
CHECKED:	OS
SCALE:	AS SHOWN
JOB NO.:	1213.01
DATE:	2013/03/12

SHEET 2 OF 15

AS-BUILT 3/8/2016
CAREER LOFTS PRECISE GRADING PLAN

F:\PROJECTS\12130\ENG\GRADING\PGP\12130PGD2DT.DWG (03-08-16 7:25:33PM) Plotted by: fuscoe

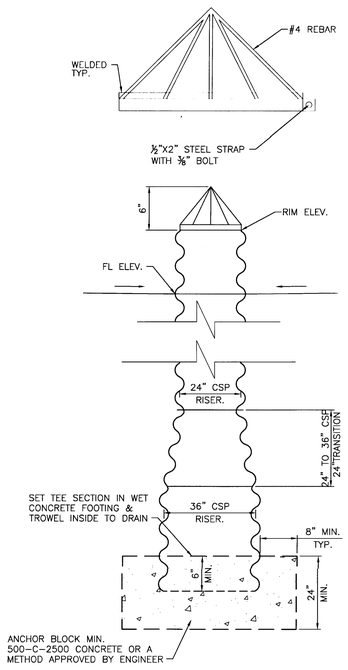

CSP RISER

NOT TO SCALE

H

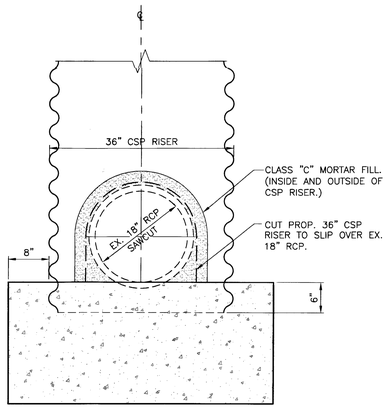

DETAIL SECTION FOR EX. 18" RCP

NOT TO SCALE

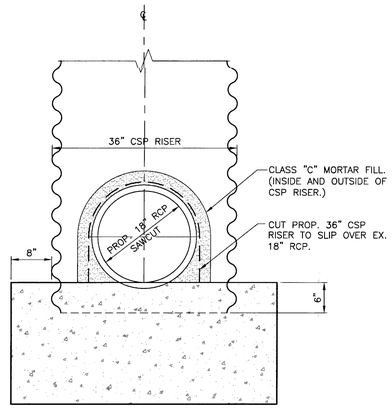

DETAIL SECTION FOR PROP. 18" RCP

NOT TO SCALE

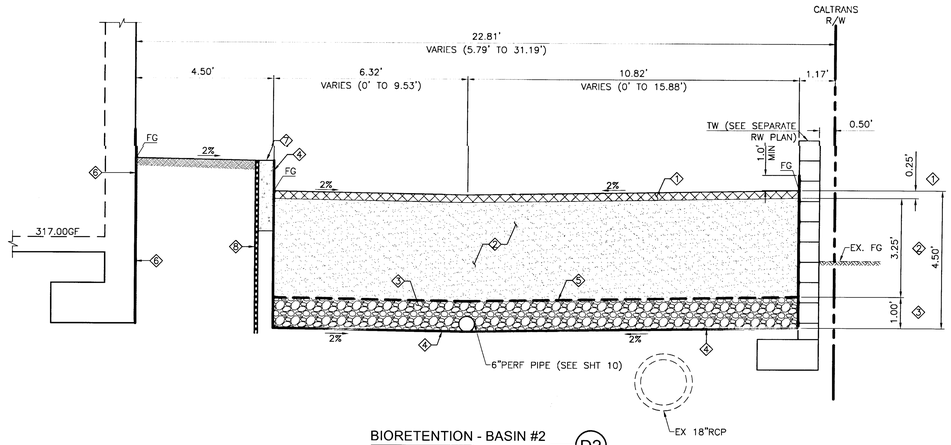

BIORETENTION - BASIN #2

NOT TO SCALE

D2

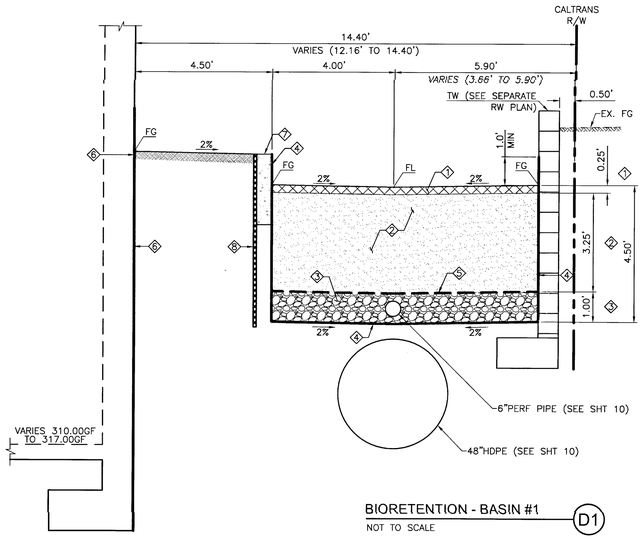

BIORETENTION - BASIN #1

NOT TO SCALE

D1

ALL WATER QUALITY FEATURES, HYDROMODIFICATION FEATURES, AND BIORETENTION SYSTEMS SHALL BE FIELD INSPECTED AND APPROVED BY THE PROJECT CIVIL ENGINEER, AND REPORT SHOULD BE GIVEN TO THE CITY INSPECTOR.

NOTES FOR DETAILS D1 TO D3

1. 3" MULCH
2. 39" PLANTING MEDIA TO BE HIGHLY PERMEABLE AND HIGH IN ORGANIC MATTER (E.G., LOAMY SAND MIXED THOROUGHLY WITH COMPOST AMENDMENTS WITH COMPOST AMENDMENTS). PLANTING MEDIA MIXTURE TO CONSIST OF 60-70% SAND, 15-25% COMPOST, AND 10-20% CLEAN TOPSOIL. THE ORGANIC CONTENT OF THE SOIL MIXTURE SHOULD BE 8% TO 12%; THE PH RANGE SHOULD BE 5.5-7.5. THE SOIL MUST BE A UNIFORM MIX, FREE OF STONES, STUMPS, ROOTS, OR OTHER SIMILAR OBJECTS LARGER THAN 2 INCHES

   SOIL TESTING
   CONTRACTOR SHALL SUBMIT SOIL TESTS RESULTS TO THE ENGINEER (ONE TEST PER BIO-RETENTION CELL) PRIOR TO INSTALLATION. TESTING SHALL INCLUDE:
   a. GRANULOMETRIC ANALYSIS (SAND, SILT & CLAY) PER WEIGHT (SAND BETWEEN 60%-70%; CLAY LESS THAN 5%)
   b. PH (5.5 TO 7.5)
   c. PERCENTAGE OF ORGANIC MATTER IN THE SOIL (8% TO 12%)
   d. SIEVE ANALYSIS
   e. SATURATED HYDRAULIC CONDUCTIVITY TEST (HIGH THAN 0.5 IN/HR)

   SOIL PLACEMENT
   PLACEMENT OF THE PLANTING MEDIA IN THE BIO-RETENTION AREA SHOULD BE AFTER SCARIFYING THE INVERT AREA OF THE PROPOSED FACILITY, AND BE IN LIFTS OF 12 TO 18 INCHES AND MINIMALLY COMPACTED TO REDUCE THE POSSIBILITY OF EXCESSIVE SETTLEMENT. NO ADDITIONAL COMPACTION OF SOIL IS NECESSARY. INSTALLATION OF PLANTING MEDIA MUST BE DONE IN A MANNER THAT WILL ENSURE ADEQUATE FILTRATION.
3. PEA GRAVEL SIZE FROM 0.5" TO 1" DIAMETER
4. IMPERMEABLE LINER (MIN 30 MILS) AS RECOMMENDED & APPROVED BY SOIL ENGINEER
5. FILTER FABRIC MIRAFIL 160N OR EQUIVALENT
6. WATER PROOFING PER ARCH PLAN AND APPROVED BY SOIL ENGINEER
7. 12" CURB PER MODIFIED SWPPC STD PLAN 120-2 & DETAIL J ON SHT 2
8. TREE ROOT BARRIER PER LANDSCAPE PLAN

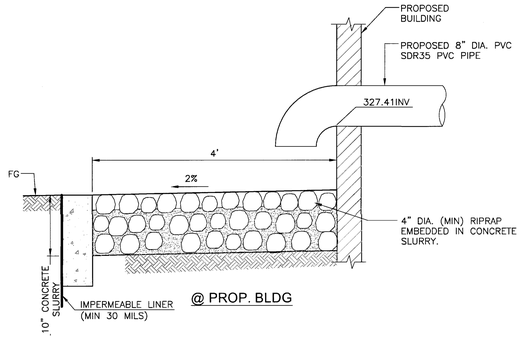

@ PROP. BLDG

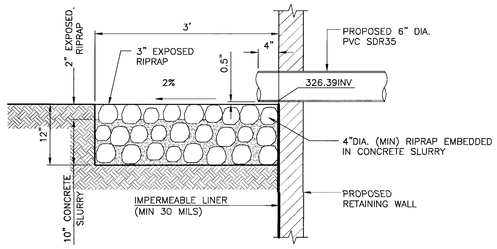

@ PROP.RET. WALL

SPLASH BLOCK DETAIL

NOT TO SCALE

I

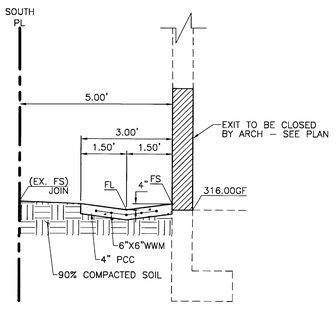

CONCRETE SWALE

E

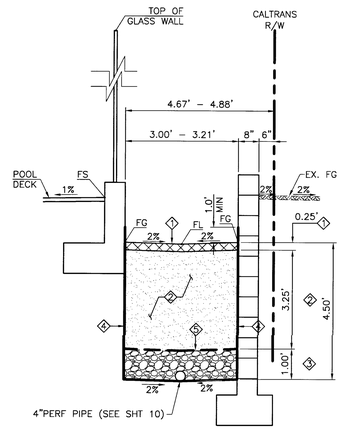

BIORETENTION - BASIN #3

NOT TO SCALE

D3

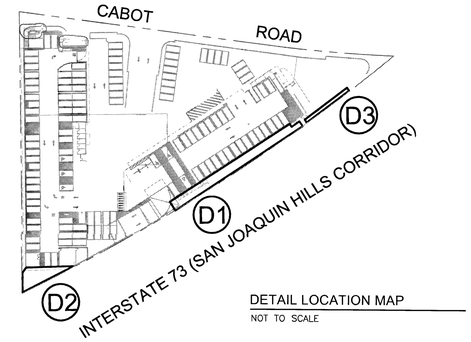

DETAIL LOCATION MAP

NOT TO SCALE

NOT USED

NOT TO SCALE

G

DIG ALERT

DIAL TOLL FREE
1-800-227-2600
AT LEAST TWO DAYS BEFORE YOU DIG

UNDERGROUND SERVICE ALERT OF SOUTHERN CALIFORNIA

CAUTION - NOTICE TO CONTRACTOR

THE CONTRACTOR IS SPECIFICALLY CAUTIONED THAT THE LOCATION AND/OR ELEVATION OF EXISTING UTILITIES AS SHOWN ON THESE PLANS IS BASED ON RECORDS OF THE VARIOUS UTILITY COMPANIES AND, WHERE POSSIBLE, MEASUREMENTS TAKEN IN THE FIELD. THE INFORMATION IS NOT TO BE RELIED ON AS BEING EXACT OR COMPLETE. THE CONTRACTOR SHALL CALL USA DIG ALERT AT 1-800-227-2600, 48 HOURS BEFORE ANY EXCAVATION.

THIS CONNECTION TO BE FIELD INSPECTED AND APPROVED BY THE PROJECT CIVIL ENGINEER, AND REPORT SHOULD BE GIVEN TO THE CITY INSPECTOR.

AS-BUILT

NO.	DATE	REVISIONS	APP'D.	DATE
2	10/05/15	UPDATED DRAIN ADJACENT TO POOL, REVISED ELEVATION AND CONST. NOTES (SHEETS 3,8 &11)		
1	11/04/13	REPLACED LOCK & LOAD WALL W/CONCRETE PIL F WALL, REVISED OFF & SUBGRADE ELEVATIONS		

PREPARED BY:
FUSCOE ENGINEERING
16795 Von Karman, Suite 100, Irvine, California 92606
tel 949.474.1960 • fax 949.474.5315 • www.fuscoe.com
DEBRA VALLE SCHALES RCE#043101 3/4/16 DATE

REGISTERED PROFESSIONAL ENGINEER DEBRA VALLE SCHALES No. 43101 CIVIL STATE OF CALIFORNIA

DETAIL SHEET

CAREER LOFTS
28100 CABOT ROAD
LAGUNA NIGUEL, CA

PERMIT # G12-23

DRAWN:	MI
DESIGN:	DS
CHECKED:	OS
SCALE:	AS SHOWN
JOB NO.:	1213.01
DATE:	2013/03/12

SHEET 3 OF 15

3/8/2016

AS-BUILT

CAREER LOFTS
PRECISE GRADING PLAN

P:\PROJECTS\1213\01\ENGR\MKR\PDP\1213PRDSDT.DWG (03-08-16 7:25:54PM) Plotted by: fuscoe

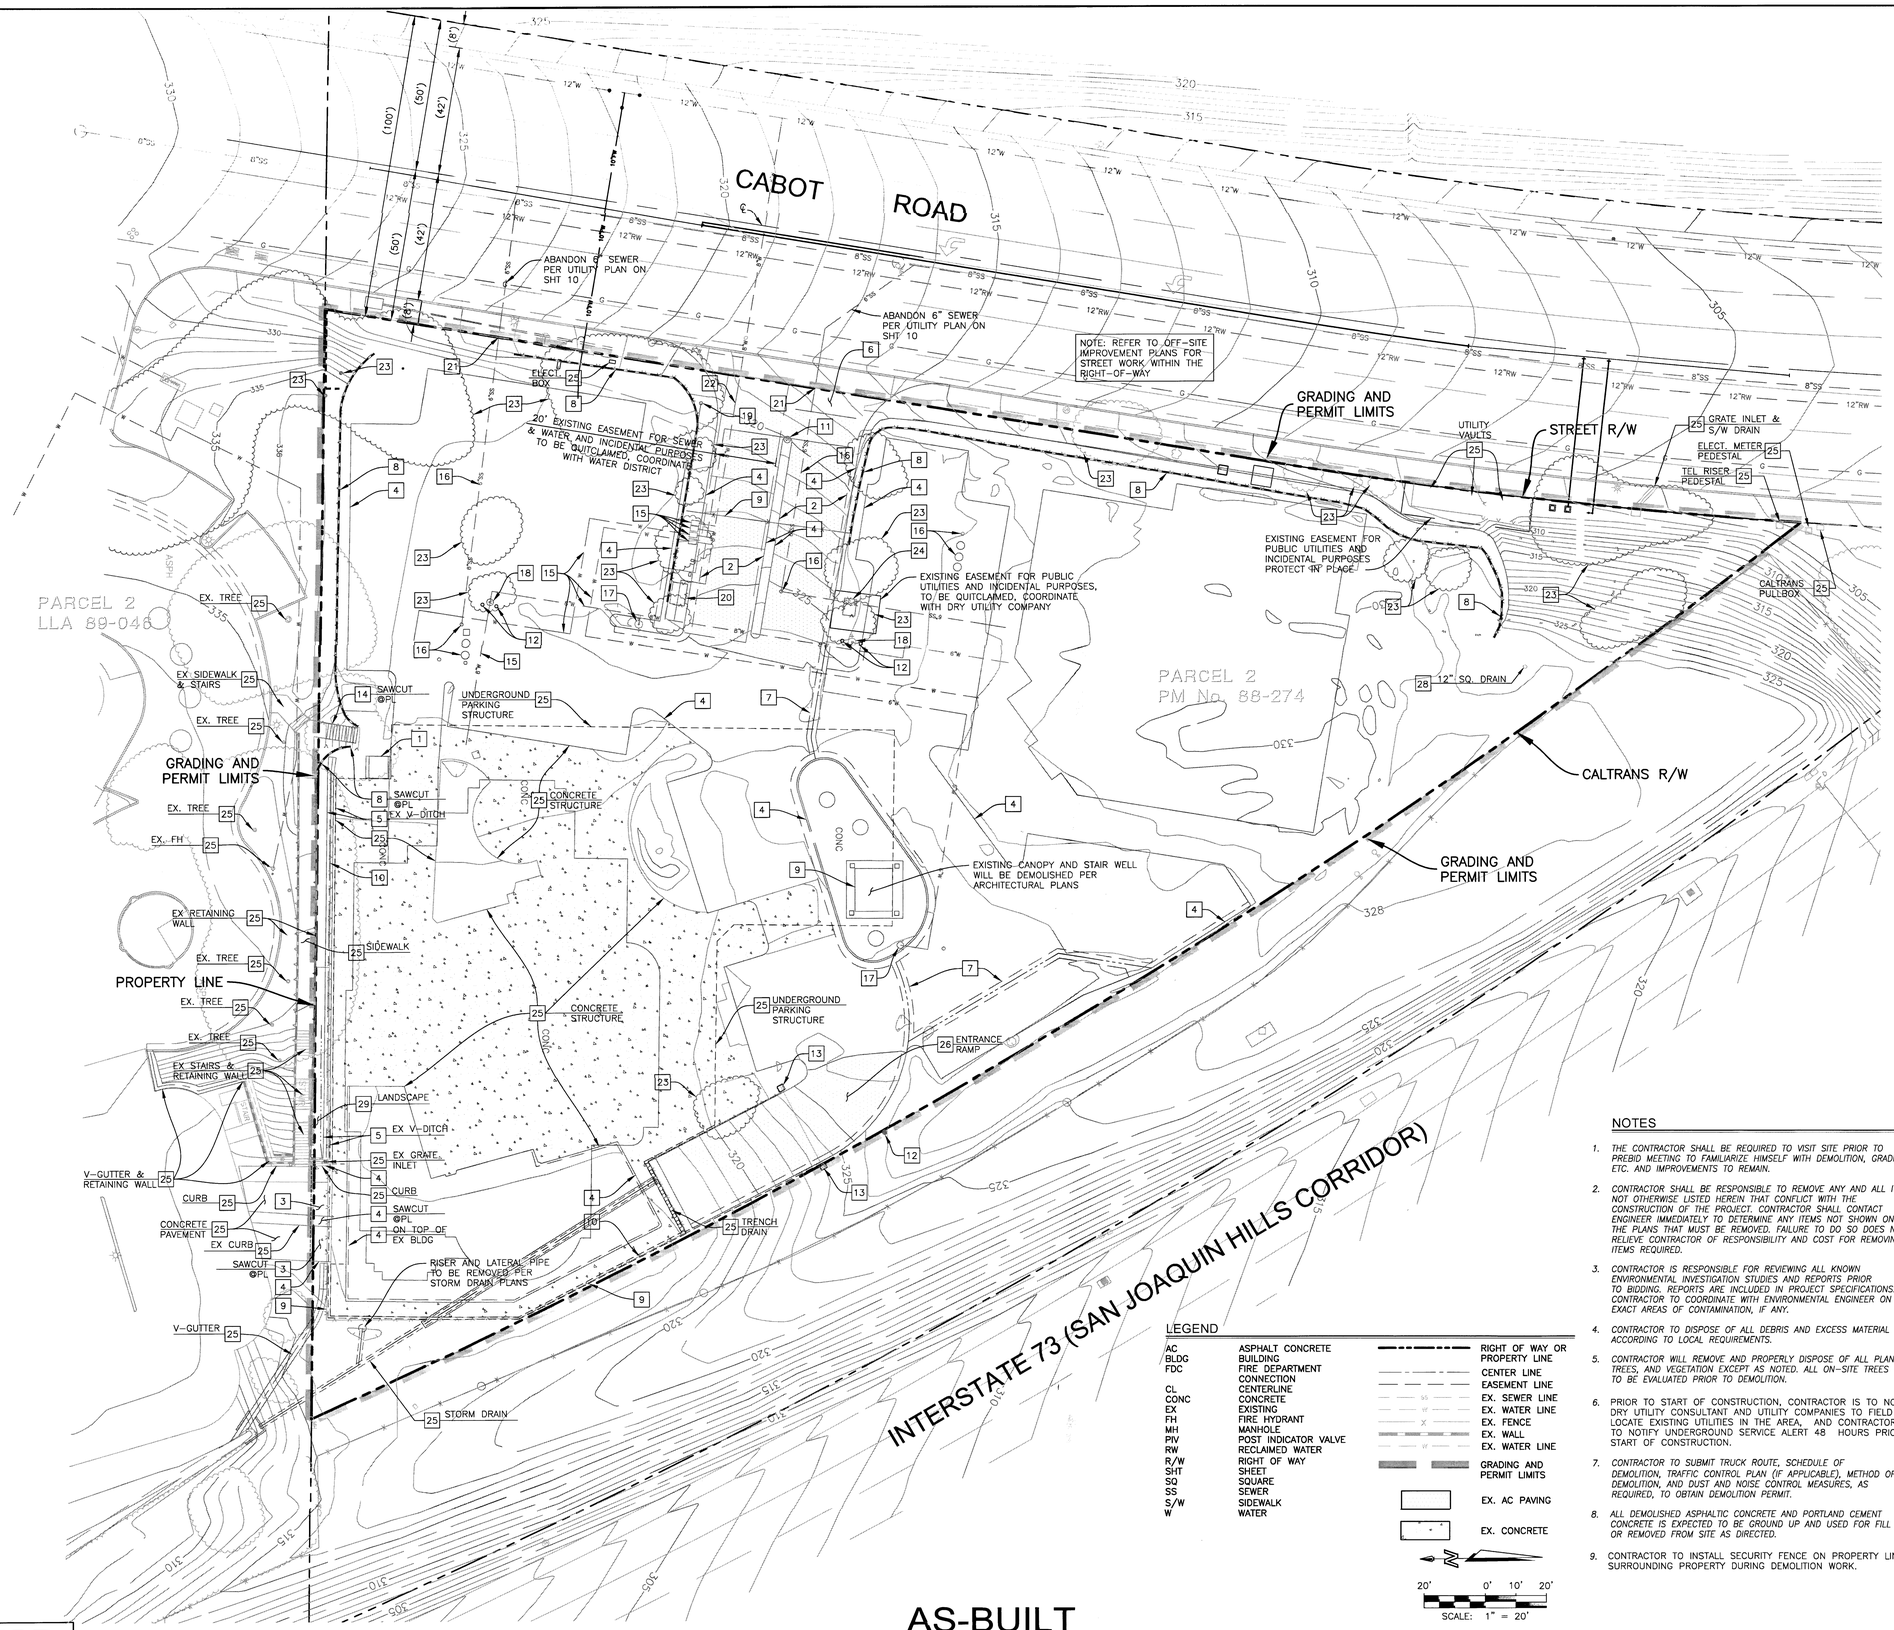

CONSTRUCTION NOTES

1. DEMOLISH EXISTING CONCRETE STRUCTURE, UTILITY SHAFT
2. REMOVE AND DISPOSE OF AC PAVING AND BASE COURSE
3. REMOVE AND DISPOSE OF CONCRETE PAVEMENT
4. REMOVE AND DISPOSE OF CURB AND/OR GUTTER
5. REMOVE AND DISPOSE OF V-DITCH
6. REMOVE AND DISPOSE OF DRIVEWAY APRON (UP TO R/W)
7. REMOVE AND DISPOSE OF RIBBON GUTTER
8. REMOVE AND DISPOSE OF RETAINING WALL
9. REMOVE AND DISPOSE OF CHAIN LINK FENCE
10. REMOVE AND DISPOSE OF METAL RAILING
11. REMOVE AND DISPOSE OF SIGN AND POST
12. CONSTRUCT 4" CIP
13. REMOVE AND DISPOSE OF COLUMN AND METAL CROSS BEAM
14. REMOVE AND DISPOSE OF STAIRS, CONCETE PAD AND RAILINGS
15. REMOVE AND DISPOSE OF WATER METER AND SERVICE
16. REMOVE AND DISPOSE OF SEWER MANHOLE, CLEANOUT & LATERAL
17. REMOVE AND DISPOSE OF FIRE HYDRANT
18. REMOVE AND DISPOSE OF POST INDICATOR VALVE (PIV)
19. REMOVE AND DISPOSE OF FIRE DEPARTMENT CONNECTION (FDC)
20. REMOVE AND DISPOSE OF DECTECTOR CHECK ASSEMBLY
21. CAP AND PLUG EXISTING SEWER LATERAL AT PROPERTY LINE
22. CAP AND PLUG EXISTING WATER LATERAL
23. REMOVE AND DISPOSE TREE. COORDINATE WITH OWNER PRIOR TO REMOVAL
24. REMOVE AND DISPOSE OF VAULT PER DRY UTILITY COMPANY'S REQUIREMENTS, CAP AND PLUG AT PROPERTY LINE
25. PROTECT IN PLACE ITEM AS NOTED
26. REMOVE AND DISPOSE OF PORTION OF OF EX. BUILDING PER ARCHITECT PLANS
28. REMOVE AND DISPOSE OF EX. GRATE
29. REMOVE AND DISPOSE OF LANDSCAPE. TO BE COORDINATED W/LANDSCAPE PLANS.

LEGEND

AC	ASPHALT CONCRETE
BLDG	BUILDING
FDC	FIRE DEPARTMENT CONNECTION
CL	CENTERLINE
CONC	CONCRETE
EX	EXISTING
FH	FIRE HYDRANT
MH	MANHOLE
PIV	POST INDICATOR VALVE
RW	RECLAIMED WATER
R/W	RIGHT OF WAY
SHT	SHEET
SQ	SQUARE
SS	SEWER
S/W	SIDEWALK
W	WATER

RIGHT OF WAY OR PROPERTY LINE
CENTER LINE
EASEMENT LINE
EX. SEWER LINE
EX. WATER LINE
EX. FENCE
EX. WALL
EX. WATER LINE
GRADING AND PERMIT LIMITS
EX. AC PAVING
EX. CONCRETE

20' 0' 10' 20'
SCALE: 1" = 20'

NOTES

1. THE CONTRACTOR SHALL BE REQUIRED TO VISIT SITE PRIOR TO PREBID MEETING TO FAMILIARIZE HIMSELF WITH DEMOLITION, GRADING, ETC. AND IMPROVEMENTS TO REMAIN.
2. CONTRACTOR SHALL BE RESPONSIBLE TO REMOVE ANY AND ALL ITEMS NOT OTHERWISE LISTED HEREIN THAT CONFLICT WITH THE CONSTRUCTION OF THE PROJECT. CONTRACTOR SHALL CONTACT ENGINEER IMMEDIATELY TO DETERMINE ANY ITEMS NOT SHOWN ON THE PLANS THAT MUST BE REMOVED. FAILURE TO DO SO DOES NOT RELIEVE CONTRACTOR OF RESPONSIBILITY AND COST FOR REMOVING ITEMS REQUIRED.
3. CONTRACTOR IS RESPONSIBLE FOR REVIEWING ALL KNOWN ENVIRONMENTAL INVESTIGATION STUDIES AND REPORTS PRIOR TO BIDDING. REPORTS ARE INCLUDED IN PROJECT SPECIFICATIONS. CONTRACTOR TO COORDINATE WITH ENVIRONMENTAL ENGINEER ON EXACT AREAS OF CONTAMINATION, IF ANY.
4. CONTRACTOR TO DISPOSE OF ALL DEBRIS AND EXCESS MATERIAL ACCORDING TO LOCAL REQUIREMENTS.
5. CONTRACTOR WILL REMOVE AND PROPERLY DISPOSE OF ALL PLANTS, TREES, AND VEGETATION EXCEPT AS NOTED. ALL ON-SITE TREES TO BE EVALUATED PRIOR TO DEMOLITION.
6. PRIOR TO START OF CONSTRUCTION, CONTRACTOR IS TO NOTIFY DRY UTILITY CONSULTANT AND UTILITY COMPANIES TO FIELD LOCATE EXISTING UTILITIES IN THE AREA, AND CONTRACTOR IS TO NOTIFY UNDERGROUND SERVICE ALERT 48 HOURS PRIOR TO START OF CONSTRUCTION.
7. CONTRACTOR TO SUBMIT TRUCK ROUTE, SCHEDULE OF DEMOLITION, TRAFFIC CONTROL PLAN (IF APPLICABLE), METHOD OF DEMOLITION, AND DUST AND NOISE CONTROL MEASURES, AS REQUIRED, TO OBTAIN DEMOLITION PERMIT.
8. ALL DEMOLISHED ASPHALTIC CONCRETE AND PORTLAND CEMENT CONCRETE IS EXPECTED TO BE GROUND UP AND USED FOR FILL OR REMOVED FROM SITE AS DIRECTED.
9. CONTRACTOR TO INSTALL SECURITY FENCE ON PROPERTY LINE SURROUNDING PROPERTY DURING DEMOLITION WORK.
10. THE CONTRACTOR SHALL TAKE EFFECTIVE ACTION TO PREVENT THE FORMATION OF ANY AIRBORNE DUST NUISANCE AND SHALL BE RESPONSIBLE FOR ANY DAMAGE RESULTING FROM FAILURE TO FOLLOW CITY GUIDELINES.
11. EXISTING UNDERGROUND UTILITIES AND IMPROVEMENTS ARE SHOWN IN THEIR APPROXIMATE LOCATIONS BASED UPON RECORD INFORMATION AVAILABLE AT THE TIME OF PREPARATION OF PLANS. LOCATIONS HAVE NOT BEEN VERIFIED IN THE FIELD AND NO GUARANTEE IS MADE AS TO THE ACCURACY OR COMPLETENESS OF THE INFORMATION SHOWN. THE CONTRACTOR SHALL COORDINATE WITH UTILITY COMPANIES UPON THE REMOVAL OF UTILITIES IN ADVANCE OF DEMOLITION CONSTRUCTION. IT SHALL BE THE RESPONSIBILITY OF THE CONTRACTOR TO DETERMINE THE EXISTENCE AND LOCATION OF THOSE UTILITIES SHOWN ON THESE PLANS OR INDICATED IN THE FIELD BY LOCATING SERVICES. ANY ADDITIONAL COSTS INCURRED AS A RESULT OF CONTRACTOR'S FAILURE TO VERIFY LOCATIONS OF EXISTING UTILITIES PRIOR TO BEGINNING OF CONSTRUCTION IN THEIR VICINITY SHALL BE BORNE BY THE CONTRACTOR AND ASSUMED INCLUDED IN THE CONTRACT.
12. ALL EXISTING REMAINING UTILITIES AND REMAINING IMPROVEMENTS IN PUBLIC RIGHT OF WAY THAT BECOME DAMAGED DURING CONSTRUCTION SHALL BE COMPLETELY RESTORED TO THE SATISFACTION OF THE LOCAL AGENCY ENGINEER, AT THE CONTRACTOR'S SOLE EXPENSE. IT SHALL BE THE RESPONSIBILITY OF THE CONTRACTOR TO DOCUMENT PRIOR DAMAGES.
13. IF ARCHAEOLOGICAL MATERIALS ARE UNCOVERED DURING GRADING, TRENCHING OR OTHER EXCAVATION, EARTHWORK WITHIN 100 FEET OF THESE MATERIALS SHALL BE STOPPED UNTIL A PROFESSIONAL ARCHAEOLOGIST WHO IS CERTIFIED BY THE SOCIETY OF PROFESSIONAL ARCHAEOLOGY (SOPA) HAS HAD AN OPPORTUNITY TO EVALUATE THE SIGNIFICANCE OF THE FIND AND SUGGEST APPROPRIATE MITIGATION MEASURES, IF THEY ARE DEEMED NECESSARY.
14. ALL FOOTINGS, FOUNDATIONS, AND PILE CAPS ARE TO BE REMOVED IN THEIR ENTIRETY.
15. DEMOLITION OF ON-SITE WET AND DRY UTILITIES TO BE CAPPED AT PROPERTY LINE PER UTILITY COMPANY'S REQUIREMENTS.
16. REFER TO STRUCTURAL AND ARCHITECTURAL DETAILS FOR DEMOLITION OF RETAINING AND BUILDING FEATURES.

AS-BUILT

DIG ALERT
DIAL TOLL FREE
1-800-227-2600
AT LEAST TWO DAYS BEFORE YOU DIG
UNDERGROUND SERVICE ALERT OF SOUTHERN CALIFORNIA

CAUTION - NOTICE TO CONTRACTOR
THE CONTRACTOR IS SPECIFICALLY CAUTIONED THAT THE LOCATION AND/OR ELEVATION OF EXISTING UTILITIES AS SHOWN ON THESE PLANS IS BASED ON RECORDS OF THE VARIOUS UTILITY COMPANIES AND, WHERE POSSIBLE, MEASUREMENTS TAKEN IN THE FIELD. THE INFORMATION IS NOT TO BE RELIED ON AS BEING EXACT OR COMPLETE. THE CONTRACTOR SHALL CALL USA DIG ALERT AT 1-800-227-2600, 48 HOURS BEFORE ANY EXCAVATION.

NO.	DATE	REVISIONS	APP'D.	DATE
2	10/05/15	UPDATED DRAIN ADJACENT TO POOL, REVISED ELEVATION AND CONST. NOTES (SHEETS 3,8 &11)		
1	11/04/13	REPLACED LOCK & LOAD WALL W/CONCRETE PILE WALL, REVISED GFF & SUBGRADE ELEVATIONS		

PREPARED BY:
FUSCOE ENGINEERING
16795 Von Karman, Suite 100, Irvine, California 92606
tel 949.474.1960 • fax 949.474.5315 • www.fuscoe.com
DEBRA VALLE SCHALES RCE#043101 DATE 3/9/16
REGISTERED PROFESSIONAL ENGINEER DEBRA VALLE SCHALES no. 43101 CIVIL STATE OF CALIFORNIA 4/16

PERMIT # G12-23

DEMOLITION PLAN
(PER SEPARATE PERMIT, SHOWN FOR REFRENCE ONLY)
CAREER LOFTS
28100 CABOT ROAD
LAGUNA NIGUEL, CA

DRAWN:	MI
DESIGN:	DS
CHECKED:	DS
SCALE:	AS SHOWN
JOB NO.:	1213.01
DATE:	2013/03/12
SHEET	4 OF 15

3/8/2016
CAREER LOFTS PRECISE GRADING PLAN
AS-BUILT

F:\PROJECTS\1213\01\ENG\GRADING\PGP\1213GP04AM.DWG 03-08-16 7:26:10PM Plotted by: fuscoe

CABOT ROAD

GRADING AND PERMIT LIMITS

STREET R/W

CALTRANS R/W

GRADING AND PERMIT LIMITS

PROPERTY LINE

EXISTING STRUCTURE (TO BE PROTECTED IN PLACE)

SHORING WALL PER SHORING PLAN ES3

SHORING WALL PER SHORING PLAN ES2

TEMPORARY SHORING BY OTHERS

INTERSTATE 73 (SAN JOAQUIN HILLS CORRIDOR)

NOTE: FOR FOUNDATION GRATE INLETS, STORM DRAIN PIPING, AND SUMP PITS, SEE PLUMBING PLAN P-1.00.

NOTE: FOR FOUNDATION GRATE INLETS, STORM DRAIN PIPING, AND SUMP PITS, SEE PLUMBING PLAN P-1.00.

PARCEL 2 LLA 89-048

PARCEL 2 PM No. 88-274

317.00GFF 316.34SG

310.00GFF 309.33SG

0.82%

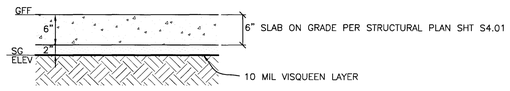

FOUNDATION SYSTEM SECTION

NOTES:

1. PRIOR TO FINAL GRADING, CONTRACTOR TO VERIFY GFF GRADES WITH ARCHITECT.
2. 6" FOUNDATION THICKNESS PER STRUCTURAL ENGINEER'S RECOMMENDATION. FINAL THICKNESS OF FOUNDATION SYSTEM WILL BE DETERMINED BY SOILS ENGINEER AND STRUCTURAL ENGINEER IN THE FIELD.
3. SEE STRUCTURAL PLANS FOR FOUNDATION PLAN AND DETAILS. NOTE: SG ELEVATION DOES NOT INCLUDE FOOTING DEPTHS
4. TEMPORARY SLOPE 1:1 AND A 5' VERTICAL CUT AT TOP OF TEMPORARY SLOPE PER GEOTECHNICAL REPORT DATED 6/19/2012, SECTION 6.1.7, TEMPORARY EXCAVATION, PAGE 18.

LEGEND

BLDG	BUILDING	RIGHT OF WAY OR PROPERTY LINE
BOS	BOTTOM OF SLOPE	CENTERLINE
BVC	BOTTOM OF VERTICAL CUT	R — RIDGE LINE
BW	*BACK OF WALK*	V — VALLEY LINE
C	CUT	GB — GRADE BREAK
CL	CENTERLINE	TOP/TOE OF SLOPE
ELEV	ELEVATION	EX BLDG STRUCTURE
EX	EXISTING	PROP BLDG STRUCTURE
FF	FINISHED FLOOR	
FG	FINISHED GRADE	
FL	FLOW LINE	
FS	FINISHED SURFACE	
GB	GRADE BREAK	
GFF	GARAGE FINISHED FLOOR	
MAX	MAXIMUM	
N	NATURAL	
PROP	PROPOSED	
SG	SUB-GRADE	
TC	TOP OF CURB	
TES	TOP OF EXISTING STRUCTURE	
TOS	TOP OF SLOPE	
TSW	TOP OF SHORING WALL	
TVC	TOP OF VERTICAL CUT	

20' 0' 10' 20'
SCALE: 1" = 20'

DIG ALERT

DIAL TOLL FREE 1-800-227-2600
AT LEAST TWO DAYS BEFORE YOU DIG

UNDERGROUND SERVICE ALERT OF SOUTHERN CALIFORNIA

CAUTION - NOTICE TO CONTRACTOR

THE CONTRACTOR IS SPECIFICALLY CAUTIONED THAT THE LOCATION AND/OR ELEVATION OF EXISTING UTILITIES AS SHOWN ON THESE PLANS IS BASED ON RECORDS OF THE VARIOUS UTILITY COMPANIES AND, WHERE POSSIBLE, MEASUREMENTS TAKEN IN THE FIELD. THE INFORMATION IS NOT TO BE RELIED ON AS BEING EXACT OR COMPLETE. THE CONTRACTOR SHALL CALL USA DIG ALERT AT 1-800-227-2600, 48 HOURS BEFORE ANY EXCAVATION.

AS-BUILT

NO.	DATE	REVISIONS	APP'D.	DATE
2	10/05/15	UPDATED DRAIN ADJACENT TO POOL, REVISED ELEVATION AND CONST. NOTES (SHEETS 3,8 &11)		
1	11/04/13	REPLACED LOCK & LOAD WALL W/CONCRETE PILE WALL, REVISED GFF & SUBGRADE ELEVATIONS		

PREPARED BY:
FUSCOE ENGINEERING
16795 Von Karman, Suite 100, Irvine, California 92606
tel 949.474.1960 • fax 949.474.5315 • www.fuscoe.com
DEBRA VALLE SCHALES RCE#043101 DATE 3/9/16

EXCAVATION PLAN

CAREER LOFTS
28100 CABOT ROAD
LAGUNA NIGUEL, CA

PERMIT # G12-23

DRAWN:	MI
DESIGN:	DS
CHECKED:	OS
SCALE:	AS SHOWN
JOB NO.:	1213.01
DATE:	2013/03/12
SHEET	5 OF 15

AS-BUILT 3/8/2016
CAREER LOFTS
PRECISE GRADING PLAN

P:\PROJECTS\1213.01\ENG\GRADING\PGP\1213101PGDES1.DWG (10-08-15 7:26:34PM) Plotted by: fuscoe

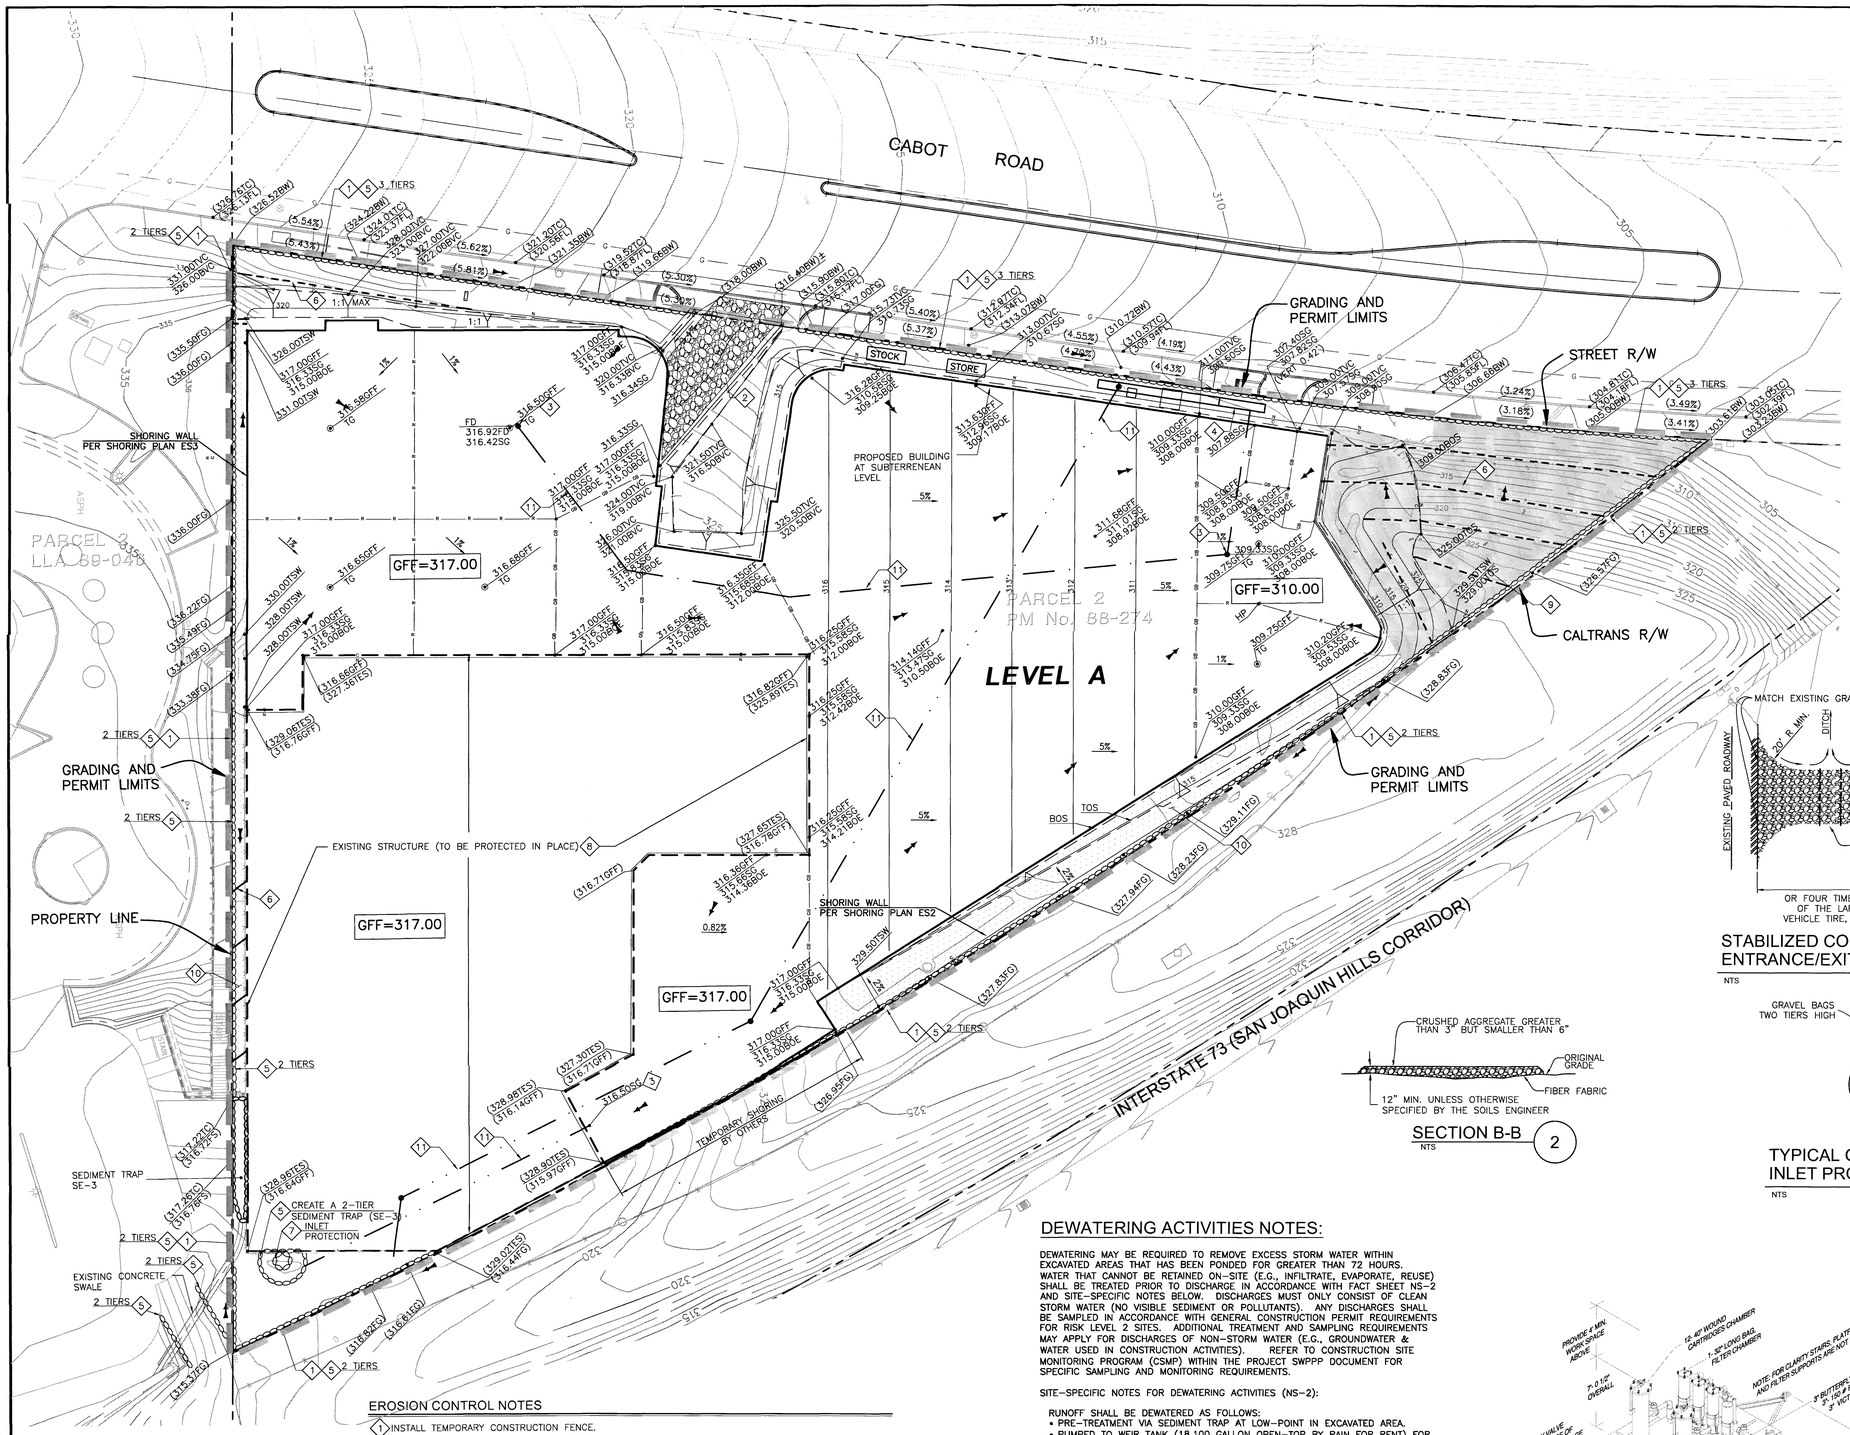

EROSION CONTROL NOTES

1. INSTALL TEMPORARY CONSTRUCTION FENCE.
2. INSTALL "TREK TRAK" PLATE OR APPROVED EQUAL TO PROTECT INGRESS/EGRESS ROUTES PER DETAIL 1, SHT.-6. EXACT LOCATION TO BE DETERMINED BY CONTRACTOR (EC-1, EC-2).
3. INSTALL TEMPORARY PORTABLE PUMP TO BE UTILIZED ON AN AS NEEDED BASIS.
4. INSTALL ONE DESILTING TANK (18,100 GALLONS) & FILTER/PUMP PER RAIN FOR RENT (SEE DETAIL 4, SHT 6).
5. INSTALL ONE ROW OF GRAVEL BAGS, TWO OR THREE TIERS HIGH, AS INDICATED (SE-6).
6. INSTALL FIBER ROLL EVERY 15-FEET WHERE SHOWN AND PER DETAIL 3, SHT.-14 TO DISTURBED SLOPE (SE-5).
7. INSTALL GRAVEL BAGS AROUND EXISTING INLET. SEE DETAIL 3, SHT. 6 (SE-10).
8. PROTECT IN PLACE.
9. INSTALL COMPOST BLANKET (EC-14).
10. INSTALL HYDROSEEDING ON SLOPE (EC-4).
11. INSTALL TEMPORARY PUMPLINE.

LEGEND

- CENTERLINE
- EXISTING PROPERTY LINE
- DIRECTION OF FLOW
- PUMP LINE (INLET)
- PUMP LINE (OUTLET)
- TEMPORARY CONSTRUCTION FENCE
- GRAVEL BAGS

BMP TABLE:

	DESCRIPTION
EC-1	SCHEDULING
EC-2	PRESERVATION OF EXISTING VEGETATION
EC-4	HYDROSEEDING
EC-14	COMPOST BLANKETS
SE-5	FIBER ROLLS
SE-6	GRAVEL BAG BERM
SE-7	STREET SWEEPING
SE-8	SANDBAG BARRIER
SE-10	STORM DRAIN INLET PROTECTION
TC-1	STABILIZED CONSTRUCTION ENTRANCE
TC-2	STABILIZED CONSTRUCTION ROADWAY
WE-1	WIND EROSION CONTROLS
NS-6	ILLICIT CONNECTION - ILLEGAL DISCHARGE
NS-8	VEHICLE AND EQUIPMENT CLEANING
NS-9	VEHICLE AND EQUIPMENT FUELING
NS-10	VEHICLE AND EQUIPMENT MAINTENANCE
WM-1	MATERIAL DELIVERY AND STORAGE
WM-2	MATERIAL USE
WM-3	STOCKPILE MANAGEMENT
WM-4	SPILL PRESERVATION AND CONTROL
WM-5	SOLID WASTE MANAGEMENT
WM-6	HAZARDOUS WASTE MANAGEMENT
WM-8	CONCRETE WASTE MANAGEMENT
WM-9	SANITARY-SEPTIC WASTE MANAGEMENT
WM-10	LIQUID WASTE MANAGEMENT

BMP DETAILS CAN BE OBTAINED IN THE SWPPP PREPARED FOR THIS PROJECT BY FUSCOE ENGINEERING OR http://www.ocwatershed.com/constructionactivities.aspx

SUPERVISOR'S INSTRUCTIONS

1. IMPLEMENTATION OF THIS PLAN SHALL BE THE RESPONSIBILITY OF THE CONSTRUCTION SUPERVISOR. THIS PLAN SHALL BE REVISED BY THE CONSTRUCTION SUPERVISOR AS AUTHORIZED AGENT OF THE OWNER TO REFLECT THE CURRENT STATUS OF THE CONSTRUCTION SITE.
2. THE SYMBOLS ITEMIZED IN THE LEGEND AND SHOWN ON THE PLAN WILL BE MODIFIED BY THE CONSTRUCTION SUPERVISOR WHEN CONSTRUCTION CONDITIONS CHANGE BY USING A MARKING PEN ON THIS PLAN AND NOTING THE CHANGE AND DATE AS FOLLOWS:
   USING A MARKING PEN, CROSS OUT ITEMS SHOWN ON THE PLAN THAT ARE NO LONGER NECESSARY DUE TO THE CONSTRUCTION OF IMPROVEMENTS, ELIMINATION FROM THE SITE, OR RELOCATION OF THE ITEM. SYMBOLS SHOULD BE ADDED TO THE PLAN TO DELINEATE NEW ITEMS OR RELOCATIONS ON THE SITE.
   USING A MARKING PEN, DASH THE STORM DRAIN LINE AFTER THE CONSTRUCTION OF THE STORM DRAIN LINE.
   USING A MARKING PEN, DARKEN IN THE CATCH BASIN SYMBOL ON THE PLAN AFTER CONSTRUCTION IS COMPLETED.
   USING A MARKING PEN, CLOUD LANDSCAPE AREAS WHICH HAVE BEEN PLANTED AND LABEL THE AREA WITH A CIRCLED LETTER FOR REFERENCE.
3. WHEN MARKING ANY CHANGES ON THE PLAN, BE SURE TO NOTE THE DATE ADJACENT TO THE MARKED REVISION.
4. WHEN MAKING ANY REVISIONS ON THE PLAN, THE SUPERVISOR SHALL NOTE THE DATE ON THE SUPERVISOR'S "LATEST REVISION" LOG.

LIST OF CONTRACTORS

THE FOLLOWING CONTRACTORS AND/OR SUBCONTRACTORS HAVE BEEN MADE AWARE OF THE CONDITIONS OF THIS PLAN AND RESPONSIBLE FOR COMPLIANCE OF ITEMS SPECIFIED IN THE GENERAL CONSTRUCTION ACTIVITY STORM WATER PERMIT AS THEY RELATE TO THEIR SPECIFIC MATERIALS AND/OR TASKS.

	NAME / COMPANY	SIGNATURE / DATE
1.		
2.		
3.		
4.		
5.		
6.		
7.		
8.		
9.		
10.		

BMP LEGEND

CT	* CONSTRUCTION TRAILER
C/C W	* CHEMICAL/CONCRETE WASHOUT
P/P W	* PAINT/PLASTER WASHOUT
STOCK	* SAND/GRAVEL BAG STOCKPILE
STORE	* STORAGE AREA
CONST	* ACTIVE CONSTRUCTION AREA
DONE	* COMPLETED/OCCUPIED AREA
VEH	* VEHICLE/STAGING AREA

* TO BE DETERMINED ON-SITE BY PROJECT SUPERINTENDENT AND UPDATED HEREON

IT IS THE CONTRACTOR'S RESPONSIBILITY TO KEEP THIS ECP MAP CURRENT, ADDING ITEMS AND MOVING THEM AS NECESSARY AND/OR REMOVING ITEMS WHEN NO LONGER NEEDED. THE CONTRACTOR MAY BE ASKED AT ANY TIMETO PRODUCE THIS MAP TO CITY OF REGULATORY OFFICIALS. FAILURE TO KEEP IT CURRENT CAN RESULT IN A FINE. HAND-MARKED ALTERATIONS WITH INITIALS AND DATE ARE SUFFICIENT.

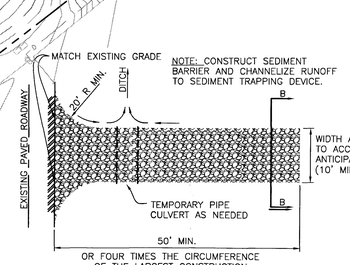

STABILIZED CONSTRUCTION ENTRANCE/EXIT DETAIL 1
NTS

SECTION B-B 2
NTS

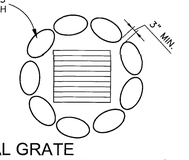

TYPICAL GRATE INLET PROTECTION 3
NTS

DEWATERING ACTIVITIES NOTES:

DEWATERING MAY BE REQUIRED TO REMOVE EXCESS STORM WATER WITHIN EXCAVATED AREAS THAT HAS BEEN PONDED FOR GREATER THAN 72 HOURS. WATER THAT CANNOT BE RETAINED ON-SITE (E.G., INFILTRATE, EVAPORATE, REUSE) SHALL BE TREATED PRIOR TO DISCHARGE IN ACCORDANCE WITH FACT SHEET NS-2 AND SITE-SPECIFIC NOTES BELOW. DISCHARGES MUST ONLY CONSIST OF CLEAN STORM WATER (NO VISIBLE SEDIMENT OR POLLUTANTS). ANY DISCHARGES SHALL BE SAMPLED IN ACCORDANCE WITH GENERAL CONSTRUCTION PERMIT REQUIREMENTS FOR RISK LEVEL 2 SITES. ADDITIONAL TREATMENT AND SAMPLING REQUIREMENTS MAY APPLY FOR DISCHARGES OF NON-STORM WATER (E.G., GROUNDWATER & WATER USED IN CONSTRUCTION ACTIVITIES). REFER TO CONSTRUCTION SITE MONITORING PROGRAM (CSMP) WITHIN THE PROJECT SWPPP DOCUMENT FOR SPECIFIC SAMPLING AND MONITORING REQUIREMENTS.

SITE-SPECIFIC NOTES FOR DEWATERING ACTIVITIES (NS-2):

RUNOFF SHALL BE DEWATERED AS FOLLOWS:
- PRE-TREATMENT VIA SEDIMENT TRAP AT LOW-POINT IN EXCAVATED AREA.
- PUMPED TO WEIR TANK (18,100 GALLON OPEN-TOP BY RAIN FOR RENT) FOR PARTICULATE SETTLING.
- FILTRATION VIA PF400 PARTICULATE FILTER (CONTAINS TWO CARTRIDGE FILTER TANKS AND 4 BAG FILTER TANKS FOR FILTRATION FROM 100 TO 0.5 MICRONS FOR FLOWS UP TO 400 GPM).
- CONDUCT SAMPLING FOR TURBIDITY & PH LEVELS PER RISK LEVEL 2 REQUIREMENTS AND DOCUMENT RESULTS IN SWPPP.
- IF EXCEEDANCES OF TURBIDITY AND PH NUMERIC ACTION LEVELS NALS) ARE OBSERVED, REPORT EXCEEDANCES THROUGH SMARTS ONLINE SYSTEM AND IN ACCORDANCE WITH SWPPP DOCUMENT. CONTRACTOR SHALL BE RESPONSIBLE FOR IMPLEMENTING CORRECTIVE ACTIONS TO IMPROVE TREATMENT EFFECTIVENESS OF DEWATERING SYSTEM PRIOR TO NEXT STORM EVENT (E.G., INCREASED SETTLING TIME, ADDITIONAL SETTLING TANKS, FILTERS OR OTHER BMPS).
- LIMIT DISCHARGES TO CABOT ROAD. UTILIZE EXISTING ON-SITE STORM DRAIN SYSTEM.

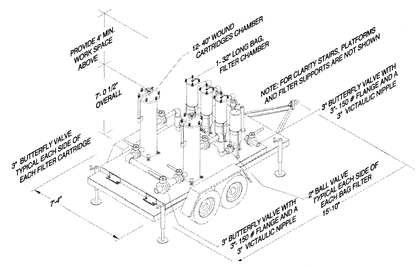

RAIN FOR RENT 4
NTS

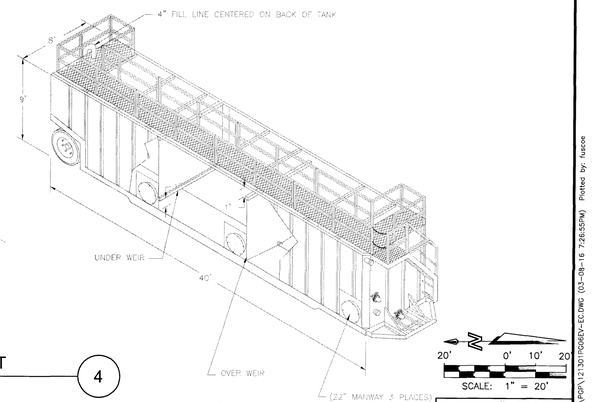

DIG ALERT

DIAL TOLL FREE 1-800-227-2600
AT LEAST TWO DAYS BEFORE YOU DIG
UNDERGROUND SERVICE ALERT OF SOUTHERN CALIFORNIA

CAUTION - NOTICE TO CONTRACTOR

THE CONTRACTOR IS SPECIFICALLY CAUTIONED THAT THE LOCATION AND/OR ELEVATION OF EXISTING UTILITIES AS SHOWN ON THESE PLANS IS BASED ON RECORDS OF THE VARIOUS UTILITY COMPANIES AND, WHERE POSSIBLE, MEASUREMENTS TAKEN IN THE FIELD. THE INFORMATION IS NOT TO BE RELIED ON AS BEING EXACT OR COMPLETE. THE CONTRACTOR SHALL CALL USA DIG ALERT AT 1-800-227-2600, 48 HOURS BEFORE ANY EXCAVATION.

AS-BUILT

NO.	DATE	REVISIONS	APP'D.	DATE
2	10/05/15	UPDATED DRAIN ADJACENT TO POOL, REVISED ELEVATION AND CONST. NOTES (SHEETS 3,8 &11)		
1	11/04/13	REPLACED LOCK & LOAD WALL W/CONCRETE PILE WALL, REVISED GFF & SUBGRADE ELEVATIONS		

PREPARED BY:
FUSCOE ENGINEERING
16795 Von Karman, Suite 100, Irvine, California 92606
tel 949.474.1960 fax 949.474.5315 www.fuscoe.com
DEBRA VALLE SCHALES RCE#043101 DATE 3/9/16

REGISTERED PROFESSIONAL ENGINEER DEBRA VALLE SCHALES No. 43101 CIVIL STATE OF CALIFORNIA 3/9/16

EXCAVATION EROSION CONTROL PLAN
CAREER LOFTS
28100 CABOT ROAD
LAGUNA NIGUEL, CA

PERMIT # G12-23

DRAWN:	MI
DESIGN:	DS
CHECKED:	OS
SCALE:	AS SHOWN
JOB NO.:	1213.01
DATE:	2013/03/12
SHEET	6 OF 15

AS-BUILT 3/8/2016
CAREER LOFTS
PRECISE GRADING PLAN

P:\PROJECTS\12130\1\DWG\GRADING\PGP\12130PGPDSV-EC.DWG (10-05-15 7:26:45PM) Plotted by: fcastoe

CONSTRUCTION NOTES

(36) INSTALL "ENTRANCE" FIRL LANE PER FIRL MASTER PLAN

(37) INSTALL KNOX KEY BOX PER FIRE MASTER PLAN

(38) INSTALL "NO PARKING – FIRL LANE" SIGN PER FIRE MASTER PLAN

(40) CONSTRUCT 6" CURB (A1-6(150)) PER SWPPC STD PLAN 120-2

(42) CONSTRUCT VARIED HT CURB (A1-6(150)) PER MODIFIED SPPWC STD PLAN 120-2 – SEE DETAIL A ON SHT 2

(44) CONSTRUCT COLORED CONCRETE PAVING - 6" PCC OVER 4" AB PER LANDSCAPE PLAN LC-01

(45) CONSTRUCT INTERLOCKING PAVING SIDEWALK PER LANDSCAPE PLAN LC-01

(46) CONSTRUCT 4" PCC OVER 4" AB SIDEWALK - SEE DETAIL C ON SHT 2

(49) CONSTRUCT HANDICAP RAMP AND RAILING PER ARCH PLAN NO.

(52) CONSTRUCT STUCCO RETAINING WALL W/BLOCK OR GLASS WALL PER ARCHITECT PLAN

(53) CONSTRUCT RETAINING WALL PER SEPARATE PLANS & PERMIT

(54) LANDSCAPE PER LANDSCAPE PLAN NO. LC-01

(56) INSTALL TREE PER LANDSCAPE PLAN LP-01

(57) CONSTRUCT STAIRS PER ARCH PLAN

(59) PROTECT IN PLACE

(60) CONSTRUCT GATE PER LANDSCAPE PLAN NO. LC-01

(61) DG SIDEWALK PER LANDSCAPE PLAN NO. LC-01

(63) CREATE A SWALE PER DETAIL HEREON

3/8/2016

CAREER LOFTS
PRECISE GRADING PLAN

AS-BUILT

CABOT ROAD

GRADING AND PERMIT LIMITS

SHEET 8

SEE

MATCHLINE

PARCEL 2
LLA 89-046

PARCEL 2
PM No. 88-274

PROP BLDG (OVERHANG)

PROP BLDG (AT GRADE)

PROP BLDG (2nd LEVEL)

PROP BLDG OVERHANG (2nd LEVEL)

WALL & PODIUM DESIGN PER BLDG PLAN

WALL PER BLDG PLAN

PODIUM DESIGN PER BLDG PLAN

WALL & PODIUM DESIGN PER BLDG PLAN

WALL PER BLDG PLAN

PODIUM DESIGN PER BLDG PLAN

DRIVEWAY & GUTTER PER ST IMPROVEMENT PLAN

329.00GFF

317.00GFF

311.17GFF

PAD= 326.56

STAIRS AND WALL PART OF BLDG PLAN

EX. CURB

EX. TREE

EX. LIGHT

ASPH

GRADING AND PERMIT LIMITS

MATCHLINE SEE SHEET 9

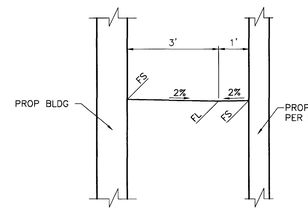

HANDICAP RAMP - SWALE

NTS

ALL RETAINING WALLS, POOLS, AND SPAS TO BE CONSTRUCTED PER SEPARATE PLANS & PERMITS. SHOWN FOR REFERENCE ONLY.

LEGEND

AB	AGGREGATE BASE
BCR	BEGIN CURB RETURN
BLDG	BUILDING
BW	BACK OF WALK
CL	CENTERLINE
CF	CURB FACE
ECR	END CURVE RETURN
EX	EXISTING
FF	FINISH FLOOR
FL	FLOW LINE
FS	FINISH SURFACE
GB	GRADE BREAK
HP	HIGH POINT
HT	HEIGHT
MIN	MINIMUM
NO	NUMBER
PCC	PORTLAND CEMENT CONCRETE
PI	POINT OF INTERSECTION (VC)
PL	PROPERTY LINE
PROP	PROPOSED
R	RIDGE
R/W	RIGHT OF WAY
STD	STANDARD
SW	SIDEWALK
TC	TOP OF CURB
TG	TOP OF GRATE
TRANS	TRANSFORMER
TW	TOP OF WALL
TYP	TYPICAL
VC	VERTICAL CURVE

RIGHT OF WAY
CENTER LINE
R — RIDGE LINE
GB — GRADE BREAK
GRADING AND PERMIT LIMITS
PROP TREE

10' 0' 5' 10'
SCALE: 1" = 10'

PERMIT # G12-23

DIG ALERT

DIAL TOLL FREE
1-800-227-2600
AT LEAST TWO DAYS BEFORE YOU DIG

UNDERGROUND SERVICE ALERT OF SOUTHERN CALIFORNIA

CAUTION - NOTICE TO CONTRACTOR

THE CONTRACTOR IS SPECIFICALLY CAUTIONED THAT THE LOCATION AND/OR ELEVATION OF EXISTING UTILITIES AS SHOWN ON THESE PLANS IS BASED ON RECORDS OF THE VARIOUS UTILITY COMPANIES AND, WHERE POSSIBLE, MEASUREMENTS TAKEN IN THE FIELD. THE INFORMATION IS NOT TO BE RELIED ON AS BEING EXACT OR COMPLETE. THE CONTRACTOR SHALL CALL USA DIG ALERT AT 1-800-227-2600, 48 HOURS BEFORE ANY EXCAVATION.

AS-BUILT

NO.	DATE	REVISIONS	APP'D.	DATE
2	10/05/15	UPDATED DRAIN ADJACENT TO POOL, REVISED ELEVATION AND CONST. NOTES (SHEETS 3,8 &11)		
1	11/04/13	REPLACED LOCK & LOAD WALL W/CONCRETE PILE WALL, REVISED GFF & SUBGRADE ELEVATIONS		

PREPARED BY:
FUSCOE ENGINEERING
16795 Von Karman, Suite 100, Irvine, California 92606
tel 949.474.1960 • fax 949.474.5315 • www.fuscoe.com
DEBRA VALLE SCHALES RCE#043101 3/9/16 DATE

REGISTERED PROFESSIONAL ENGINEER DEBRA VALLE SCHALES no. 43101 CIVIL STATE OF CALIFORNIA 3/9/16

PRECISE GRADING

CAREER LOFTS
28100 CABOT ROAD
LAGUNA NIGUEL, CA

DRAWN:	MI
DESIGN:	DS
CHECKED:	OS
SCALE:	AS SHOWN
JOB NO.:	1213.01
DATE:	2013/03/12

SHEET 7 OF 15

P:\PROJECTS\1213\01\DWG\GRADING\PGP\1213001PGPPRC.DWG (03-08-16 7:27:22PM) Plotted by: fuscoe

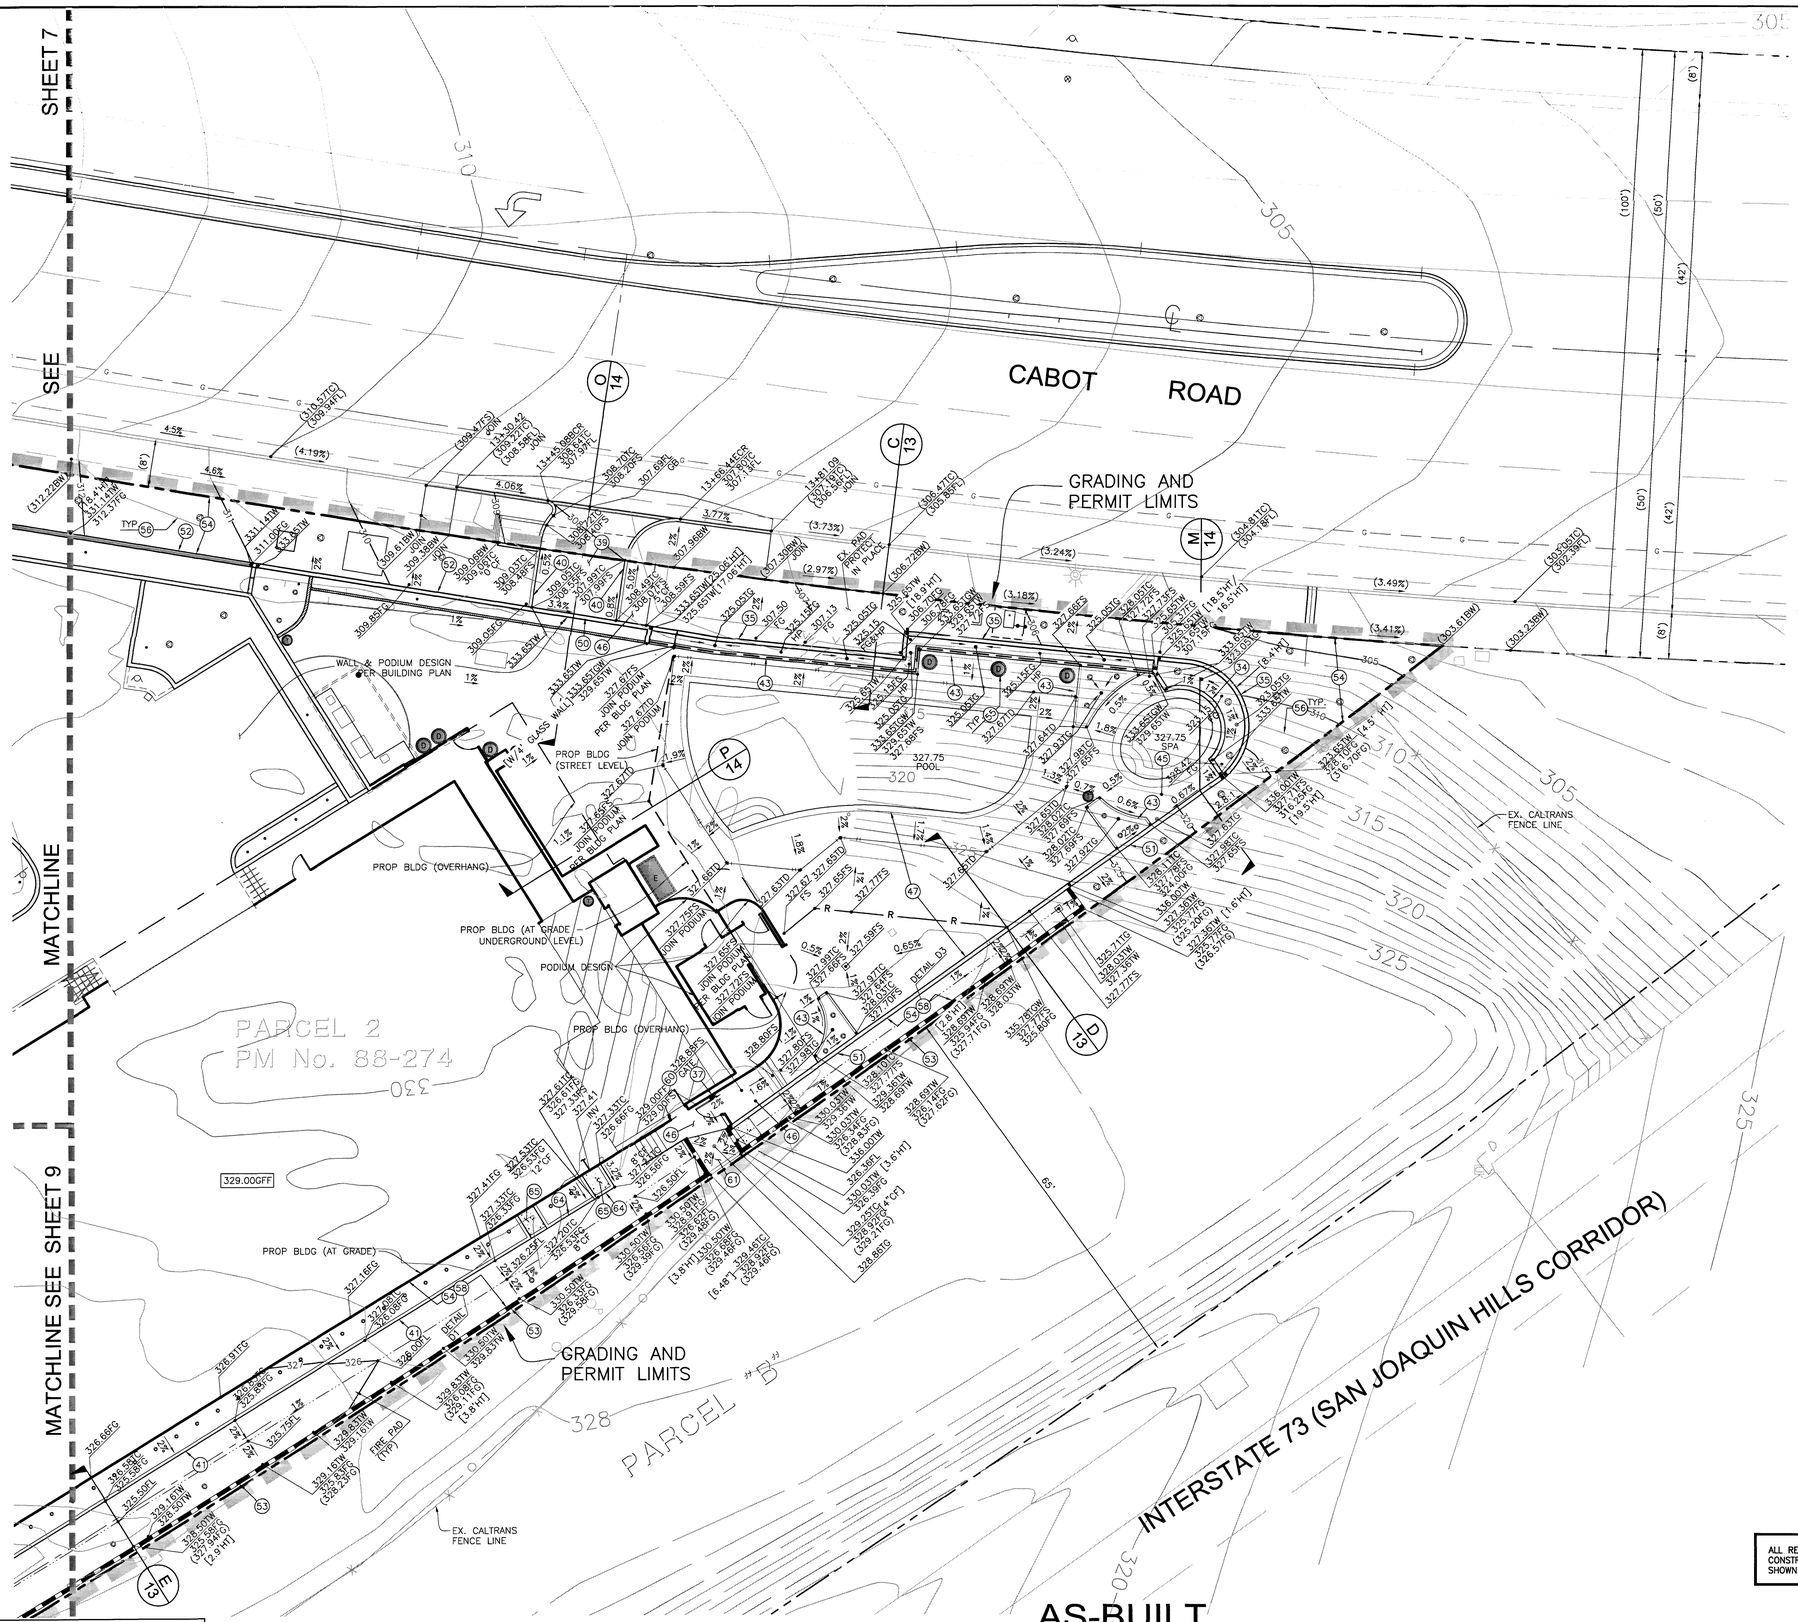

CONSTRUCTION NOTES

(34) CONSTRUCT WALL W/FOUNTAIN PER LANDSCAPE PLAN LC-01 & LC-03

(35) CONSTRUCT LOCK & LOAD RETAINING WALL PER ABI ENGINEERING

(37) INSTALL KNOX KEY BOX PER FIRE MASTER PLAN

(39) CONSTRUCT 6" PCC OVER 4" AB DRIVEWAY

(40) CONSTRUCT 6" CURB (A1-6(150)) PER SWPPC STD PLAN 120-2

(41) CONSTRUCT 12" CURB PER MODIFIED SWPPC STD PLAN 120-2 & DETAIL J ON SHT 2

(43) CONSTRUCT 4' PLANTER CURB PER LANDSCAPE PLAN LC-01

(45) CONSTRUCT INTERLOCKING PAVING SIDEWALK PER LANDSCAPE PLAN LC-01

(46) CONSTRUCT 4' PCC OVER 4" AB SIDEWALK - SEE DETAIL C ON SHT 2

(47) CONSTRUCT COLORED CONCRETE PAVING (POOL DECK) PER LANDSCAPE ARCH PLAN NO. LC-02

(50) CONSTRUCT STUCCO RETAINING WALL WITH GLASS FENCING PER ARCHITECT PLAN

(51) CONSTRUCT RETAINING WALL WITH 8' (MIN) SOUND WALL PER ARCHITECT PLAN

(52) CONSTRUCT STUCCO RETAINING WALL W/BLOCK OR GLASS WALL PER ARCHITECT PLAN

(53) CONSTRUCT RETAINING WALL PER SEPARATE PLANS & PERMIT

(54) LANDSCAPE PER LANDSCAPE PLAN NO. LC-01

(55) CONSTRUCT CORTEEN STEEL PLANTER PER LANDSCAPE ARCH PLAN NO. LC-01

(56) INSTALL TREE PER LANDSCAPE PLAN LP-01

(58) CONSTRUCT BIORETENTION PER DETAIL D1 - D3 ON SHT 3

(60) CONSTRUCT GATE PER LANDSCAPE PLAN NO. LC-01

(61) DG SIDEWALK PER LANDSCAPE PLAN NO. LC-01

(64) CONSTRUCT 8" CURB (A1-8(200) PER SWPPC STD PLAN 120-2

(65) CONSTRUCT CONCRETE SPLASH BLOCK PER DETAIL I ON SHT 3

LEGEND

AB	AGGREGATE BASE		RIGHT OF WAY
BCR	BEGIN CURB RETURN		CENTER LINE
BLDG	BUILDING	R	RIDGE LINE
BW	BACK OF WALK	V	VALLEY LINE
CL	CENTERLINE	GB	GRADE BREAK
DG	DECOMPOSED GRANITE		GRADING AND PERMIT LIMITS
ECR	END CURVE RETURN		
EX	EXISTING		PROP TREE
FF	FINISHED FLOOR		
FG	FINISHED GRADE		
FL	FLOW LINE		
FS	FINISH SURFACE		
GB	GRADE BREAK		
HP	HIGH POINT		
HT	HEIGHT		
INV	INVERT		
MIN	MINIMUM		
PA	PLANTER AREA		
PCC	PORTLAND CEMENT CONCRETE		
PL	PROPERTY LINE		
PROP	PROPOSED		
R/W	RIGHT OF WAY		
SHT	SHEET		
TC	TOP OF CURB		
TD	TOP OF DRAIN		
TG	TOP OF GRATE		
TGW	TOP OF GLASS WALL		
TW	TOP OF WALL		
TYP	TYPICAL		
W/	WITH		

10' 0' 5' 10'
SCALE: 1" = 10'

ALL RETAINING WALLS, POOLS, AND SPAS TO BE CONSTRUCTED PER SEPARATE PLANS & PERMITS. SHOWN FOR REFERENCE ONLY.

AS-BUILT 3/8/2016

CAREER LOFTS
PRECISE GRADING PLAN

DIG ALERT
DIAL TOLL FREE
1-800-227-2600
AT LEAST TWO DAYS BEFORE YOU DIG
UNDERGROUND SERVICE ALERT OF SOUTHERN CALIFORNIA

CAUTION - NOTICE TO CONTRACTOR

THE CONTRACTOR IS SPECIFICALLY CAUTIONED THAT THE LOCATION AND/OR ELEVATION OF EXISTING UTILITIES AS SHOWN ON THESE PLANS IS BASED ON RECORDS OF THE VARIOUS UTILITY COMPANIES AND, WHERE POSSIBLE, MEASUREMENTS TAKEN IN THE FIELD. THE INFORMATION IS NOT TO BE RELIED ON AS BEING EXACT OR COMPLETE. THE CONTRACTOR SHALL CALL USA DIG ALERT AT 1-800-227-2600, 48 HOURS BEFORE ANY EXCAVATION.

AS-BUILT

NO.	DATE	REVISIONS	APP'D.	DATE
2	10/05/15	UPDATED DRAIN ADJACENT TO POOL, REVISED ELEVATION AND CONST. NOTES (SHEETS 3,8 &11)		
1	11/04/13	REPLACED LOCK & LOAD WALL W/CONCRETE PILE WALL. REVISED GFF & SUBGRADE ELEVATIONS		

PREPARED BY:
FUSCOE ENGINEERING
16795 Von Karman, Suite 100, Irvine, California 92606
tel 949.474.1960 fax 949.474.5315 www.fuscoe.com
DEBRA VALLE SCHALES RCE#043101 DATE 3/9/16

REGISTERED PROFESSIONAL ENGINEER DEBRA VALLE SCHALES No. 43101 CIVIL STATE OF CALIFORNIA 3/9/16

PERMIT # G12-23

PRECISE GRADING
CAREER LOFTS
28100 CABOT ROAD
LAGUNA NIGUEL, CA

DRAWN:	MI
DESIGN:	DS
CHECKED:	OS
SCALE:	AS SHOWN
JOB NO.:	1213.01
DATE:	2013/03/12
SHEET	8 OF 15

P:\PROJECTS\1213.01\LAND\GRADING\GPP\1213GPSDFG.DWG (DD-08-16 7:27:45PM) Plotted by: fuscoe

MATCHLINE

SEE SHEET 7

SHEET 8

SEE

MATCHLINE

PARCEL 2
LLA 89-045

PARCEL 2
PM No. 88-274

PROP BLDG (OVERHANG)

PROP BLDG (AT GRADE)

329.00FF

GRADING AND PERMIT LIMITS

EX. GARAGE OUTLINE

PROPERTY LINE

CONCRETE PARKING STRUCTURE

ASPH

EX. CONCRETE SWALE TO REMAIN

EX. V-DITCH

EX. WALL

EX. CURB

EX. FH

EX. TREE

2' CONCRETE SWALE

3' CONCRETE SWALE

REMOVE EX. GRATE INLET

CSP RISER RIM=319.05 319.34NW 318.35FL SEE SHT. 10 319.52FG

EX. CSP RISER

DETAIL D2

SEE SEPARATE RETAINING WALL PLANS

FIRE PAD (TYP)

INTERSTATE 73 (SAN JOAQUIN HILLS CORRIDOR)

320

325

315

310

CONSTRUCTION NOTES

(37) INSTALL KNOX KEY BOX PER FIRE MASTER PLAN

(41) CONSTRUCT 12" CURB PER MODIFIED SWPPC STD PLAN 120-2 & DETAIL J ON SHT 2

(48) CONSTRUCT CONCRETE TRANSITION SWALE PER DETAIL F ON SHT 9

(53) CONSTRUCT RETAINING WALL PER SEPARATE PLANS & PERMIT

(54) LANDSCAPE PER LANDSCAPE PLAN NO. LC-01

(56) INSTALL TREE PER LANDSCAPE PLAN LP-01

(57) CONSTRUCT STAIRS PER ARCH PLAN

(58) CONSTRUCT BIORETENTION PER DETAIL D1 – D3 ON SHT 3

(59) PROTECT IN PLACE

(62) CONSTRUCT CONCRETE SWALE PER DETAIL E ON SHT 3

(64) CONSTRUCT 8" CURB (A1-8(200) PER SWPPC STD PLAN 120-2

(66) INSTALL 18"X18" CONCRETE SPLASH BLOCK

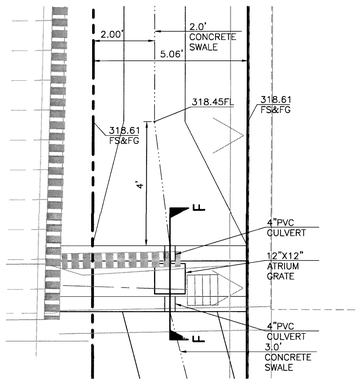

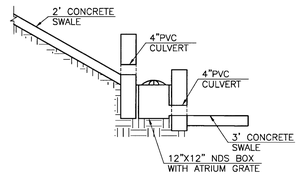

CONCRETE TRANSITION SWALE (F)

ALL RETAINING WALLS, POOLS, AND SPAS TO BE CONSTRUCTED PER SEPARATE PLANS & PERMITS. SHOWN FOR REFERENCE ONLY.

LEGEND

BLDG	BUILDING
CSP	CORRUGATED STEEL PIPE
EX	EXISTING
FF	FINISHED FLOOR
FG	FINISHED GRADE
FH	FIRE HYDRANT
FL	FLOW LINE
FS	FINISHED SURFACE
GB	GRADE BREAK
HP	HIGH POINT
HT	HEIGHT
MIN	MINIMUM
PROP	PROPOSED
R	RIDGE
SHT	SHEET
STD	STANDARD
TC	TOP OF CURB
TG	TOP OF GRATE
TW	TOP OF WALL
TYP	TYPICAL

RIGHT OF WAY
CENTER LINE
RIDGE LINE (R)
GRADE BREAK (GB)
GRADING AND PERMIT LIMITS
PROP TREE

10' 0' 5' 10'
SCALE: 1" = 10'

AS-BUILT

PERMIT # G12-23

NO.	DATE	REVISIONS	APP'D.	DATE
2	10/05/15	UPDATED DRAIN ADJACENT TO POOL, REVISED ELEVATION AND CONST. NOTES (SHEETS 3,8 &11)		
1	11/04/13	REPLACED LOCK & LOAD WALL W/CONCRETE PILE WALL, REVISED GFF & SUBGRADE ELEVATIONS		

PREPARED BY:
FUSCOE ENGINEERING
16795 Von Karman, Suite 100, Irvine, California 92606
tel 949.474.1960 ◦ fax 949.474.5315 ◦ www.fuscoe.com
DEBRA VALLE SCHALES RCE#043101 DATE 3/9/16

PRECISE GRADING

CAREER LOFTS
28100 CABOT ROAD
LAGUNA NIGUEL, CA

DRAWN:	MI
DESIGN:	DS
CHECKED:	OS
SCALE:	AS SHOWN
JOB NO.:	1213.01
DATE:	2013/03/12

SHEET 9 OF 15

DIG ALERT
DIAL TOLL FREE
1-800-227-2600
AT LEAST TWO DAYS BEFORE YOU DIG
UNDERGROUND SERVICE ALERT OF SOUTHERN CALIFORNIA

CAUTION - NOTICE TO CONTRACTOR

THE CONTRACTOR IS SPECIFICALLY CAUTIONED THAT THE LOCATION AND/OR ELEVATION OF EXISTING UTILITIES AS SHOWN ON THESE PLANS IS BASED ON RECORDS OF THE VARIOUS UTILITY COMPANIES AND, WHERE POSSIBLE, MEASUREMENTS TAKEN IN THE FIELD. THE INFORMATION IS NOT TO BE RELIED ON AS BEING EXACT OR COMPLETE. THE CONTRACTOR SHALL CALL USA DIG ALERT AT 1-800-227-2600, 48 HOURS BEFORE ANY EXCAVATION.

3/8/2016
CAREER LOFTS PRECISE GRADING PLAN
AS-BUILT

P:\PROJECTS\1213\01\ENG\GRADING\PGP\121301PGDBPG.DWG (03-08-16 7:28:18PM) Plotted by: fuscoe

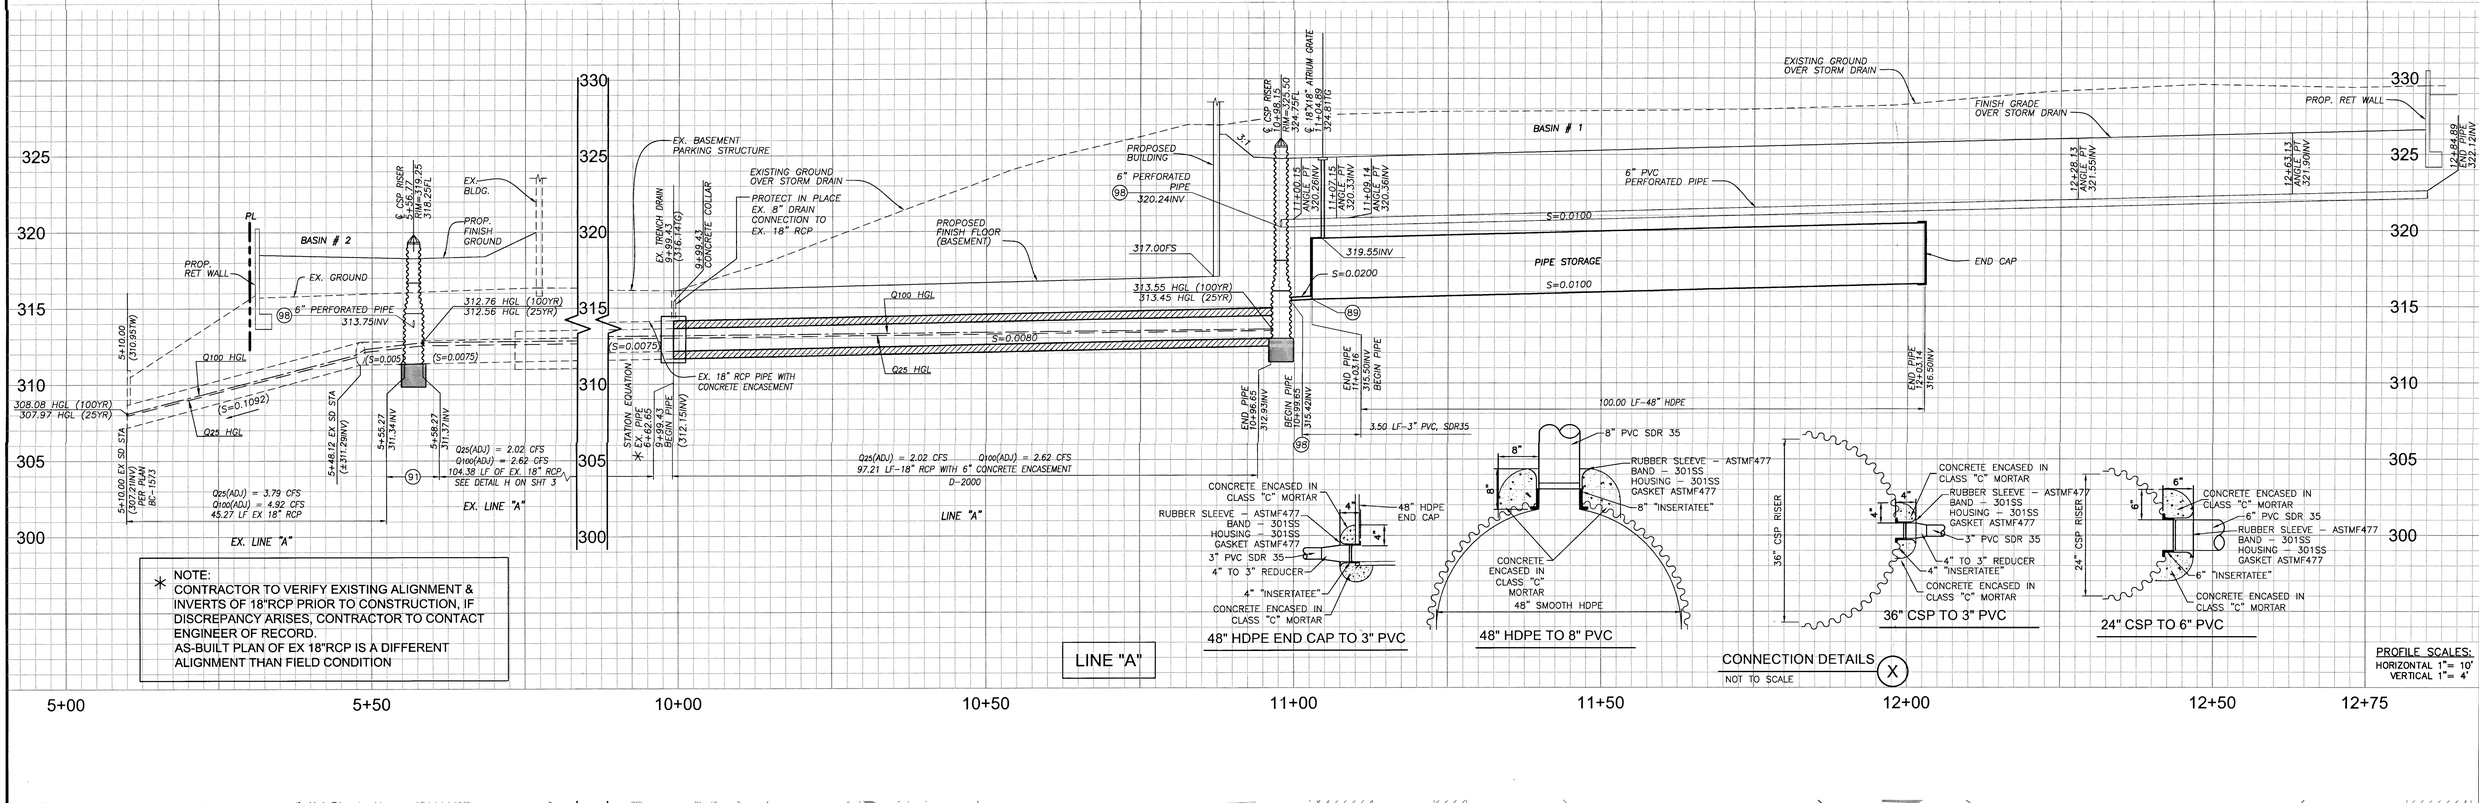

✳ NOTE:
CONTRACTOR TO VERIFY EXISTING ALIGNMENT & INVERTS OF 18"RCP PRIOR TO CONSTRUCTION, IF DISCREPANCY ARISES, CONTRACTOR TO CONTACT ENGINEER OF RECORD.
AS-BUILT PLAN OF EX 18"RCP IS A DIFFERENT ALIGNMENT THAN FIELD CONDITION

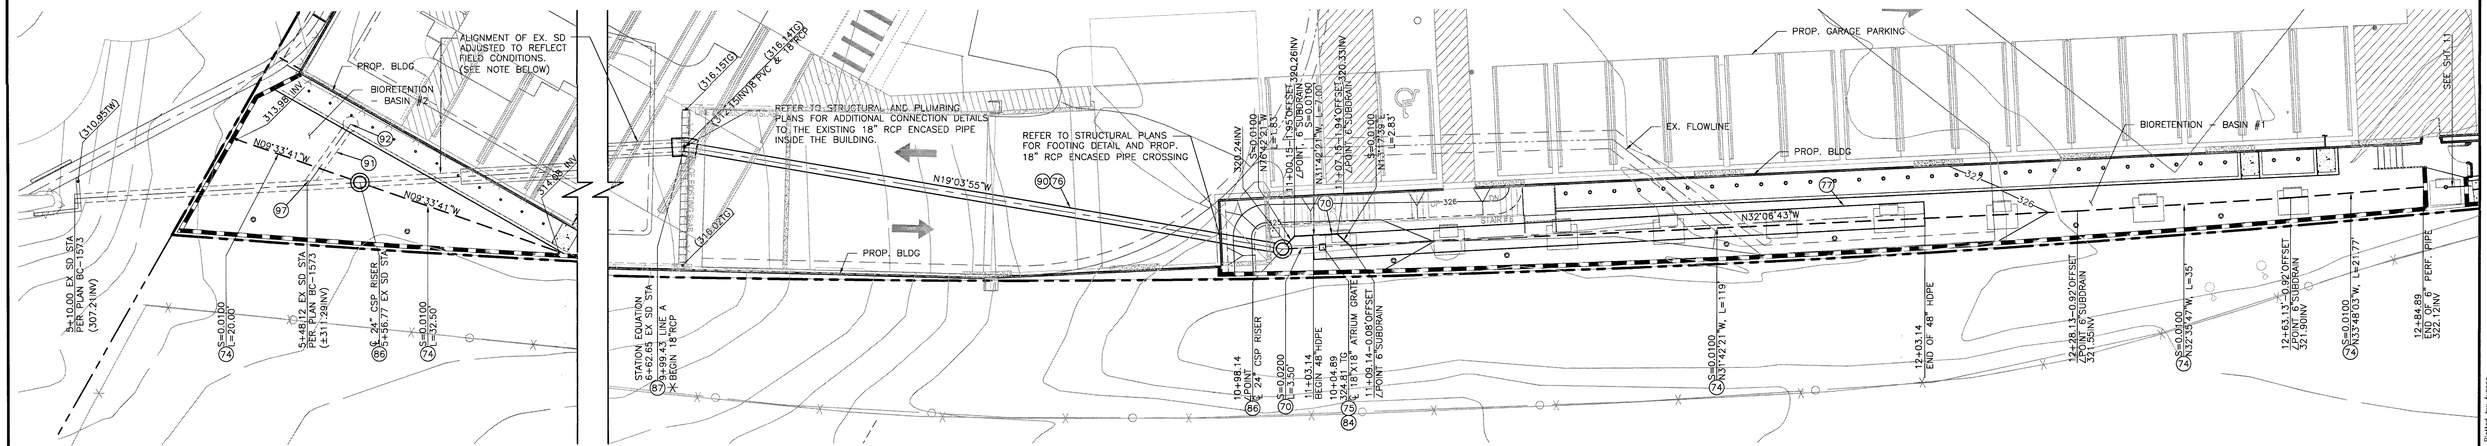

25-YEAR HYDRAULIC DATA

LINE	STATIONING	Q_{25}-ADJ	DIA	S_o	n	D_c (FT)	D_n (FT)	V_c (FPS)	V_n (FPS)
EX LINE "A"	5+10.00 TO 5+55.27	3.79 CFS	18"	0.1092	0.013	0.74	0.33	4.33	12.89
EX LINE "A"	5+58.27 TO 9+99.43	2.02 CFS	18"	0.0075	0.013	0.54	0.48	3.56	4.14
LINE A	9.99.43 TO 10+96.65	2.02 CFS	18"	0.0080	0.013	0.54	0.48	3.56	4.24

100-YEAR HYDRAULIC DATA

LINE	STATIONING	Q_{100}-ADJ	DIA	S_o	n	D_c (FT)	D_n (FT)	V_c (FPS)	V_n (FPS)
EX LINE "A"	5+10.00 TO 5+55.27	4.92 CFS	18"	0.1092	0.013	0.85	0.38	4.74	13.90
EX LINE "A"	5+58.27 TO 9+99.43	2.62 CFS	18"	0.0075	0.013	0.61	0.55	3.85	4.45
LINE A	9.99.43 TO 10+96.65	2.62 CFS	18"	0.0080	0.013	0.61	0.58	3.85	4.56

LEGEND

℄	ANGLE
CB	CATCH BASIN
CL	CENTERLINE
CFS	CUBIC FEET PER SECOND
CSP	CORRUGATED STEEL PIPE
EX	EXISTING
FL	FLOW LINE
FS	FINISH SURFACE
HDPE	HIGH DENSITY POLYETHYLENE
HGL	HYDRAULIC GRADE LINE
INV	INVERT
JS	JUNCTION STRUCTURE
L	LENGTH
LF	LINEAR FEET
PROP	PROPOSED
PVC	POLYVINYL CHLORIDE
RET	RETAINING
RCP	REINFORCED CONCRETE PIPE
S	SLOPE
SD	STORM DRAIN
SHT	SHEET
STA	STATION
STD	STANDARD
TG	TOP OF GRATE
TW	TOP OF WALL

RIGHT OF WAY
STORM DRAIN CENTER LINE
TOP/TOE OF SLOPE
SUBDRAIN
RET. WALL

Q_{25} (ADJ) = 25 YEAR FREQ. FLOW ADJUSTED FOR BASIN AND PIPE STORAGE

Q_{100} (ADJ) = 100 YEAR FREQ. FLOW ADJUSTED FOR BASIN AND PIPE STORAGE

STORM DRAIN CONSTRUCTION NOTES

70 CONSTRUCT 3" PVC, SDR35 INCLUDING FITTINGS
74 CONSTRUCT 6" PERF PVC PIPE (SCH 80), WRAPPED WITH 140 MIRAFI *PERMEABLE GEOTEXTILE OR EQUAL*
75 CONSTRUCT 8" PVC, SDR35 INCLUDING FITTINGS
76 CONSTRUCT 18" RCP – D – 2000 & BEDDING PER DETAIL Y ON SHT 2
77 CONSTRUCT 48" HDPE-S (SMOOTH) PIPE W/WELDED END CAPS (HANCOR FC-EOT-48-0000 OR EQUAL) & BEDDING PER DETAIL Y ON SHT 2
84 CONSTRUCT 18" X 18" ATRIUM GRATE PER NDS PART NO 1891
86 CONSTRUCT 24" TO 36" CSP RISER WITH 36" CSP/CONCRETE BASE PER DETAIL H ON SHT 3
87 CONSTRUCT CONCRETE COLLAR PER APWA STD PLAN 380-4
89 CONNECT PVC TO HDPE END CAP W/"INSERTATEE" PER DETAIL X HEREON
90 *CONSTRUCT 6" THICK CONCRETE ENCASEMENT*
91 SAWCUT AND REMOVE EX 18" RCP
92 REMOVE AND DISPOSE EX CSP RISER
97 CONSTRUCT BRICK & MORTAR PLUG
98 CONNECT PVC PIPE TO CSP RISER W/INSERTION TEE PER DETAIL X HEREON
99 CONSTRUCT PVC HDPE W/INSIDE TEE PER DETAIL X HEREON

APP PVC/HDPE & RCP CONNECTIONS TO CSP RISER, 48" HDPE & EX. RCP SHALL BE FIELD INSPECTED AND APPROVED BY THE PROJECT CIVIL ENGINEER, AND MEMOS SHALL BE GIVEN TO THE CITY INSPECTOR.

ALL PVC PIPES WITHIN BUILDING FOOTPRINT SHALL BE SCH 40.

ALL RETAINING WALLS, POOLS, AND SPAS TO BE CONSTRUCTED PER SEPARATE PLANS & PERMITS. SHOWN FOR REFERENCE ONLY.

SCALE: 1" = 10'

PROFILE SCALES:
HORIZONTAL 1"= 10'
VERTICAL 1"= 4'

DIG ALERT
DIAL TOLL FREE 1-800-227-2600
AT LEAST TWO DAYS BEFORE YOU DIG
UNDERGROUND SERVICE ALERT OF SOUTHERN CALIFORNIA

CAUTION - NOTICE TO CONTRACTOR
THE CONTRACTOR IS SPECIFICALLY CAUTIONED THAT THE LOCATION AND/OR ELEVATION OF EXISTING UTILITIES AS SHOWN ON THESE PLANS IS BASED ON RECORDS OF THE VARIOUS UTILITY COMPANIES AND, WHERE POSSIBLE, MEASUREMENTS TAKEN IN THE FIELD. THE INFORMATION IS NOT TO BE RELIED ON AS BEING EXACT OR COMPLETE. THE CONTRACTOR SHALL CALL USA DIG ALERT AT 1-800-227-2600, 48 HOURS BEFORE ANY EXCAVATION.

AS-BUILT

NO.	DATE	REVISIONS	APP'D.	DATE
2	10/05/15	UPDATED DRAIN ADJACENT TO POOL, REVISED ELEVATION AND CONST. NOTES (SHEETS 3,8 &11)		
1	11/04/13	REPLACED LOCK & LOAD WALL W/CONCRETE PILE WALL, REVISED GFF & SUBGRADE ELEVATIONS		

PREPARED BY:
FUSCOE ENGINEERING
16795 Von Karman, Suite 100, Irvine, California 92606
tel 949.474.1960 • fax 949.474.5315 • www.fuscoe.com
DEBRA VALLE SCHALES RCE#043101 DATE 3/9/16
REGISTERED PROFESSIONAL ENGINEER DEBRA VALLE SCHALES No. 43101 CIVIL STATE OF CALIFORNIA 7/9/16

STORM DRAIN PLAN

CAREER LOFTS
28100 CABOT ROAD
LAGUNA NIGUEL, CA

PERMIT # G12-23

DRAWN:	MI
DESIGN:	DS
CHECKED:	OS
SCALE:	AS SHOWN
JOB NO.:	1213.01
DATE:	2013/03/12

SHEET 10 OF 15

3/8/2016 AS-BUILT
CAREER LOFTS
PRECISE GRADING PLAN

P:\PROJECTS\1213.01\ENG\GRADING\PCP\1213001PDSD.DWG (03-08-16 7:28:46PM) Plotted by: fuscoe

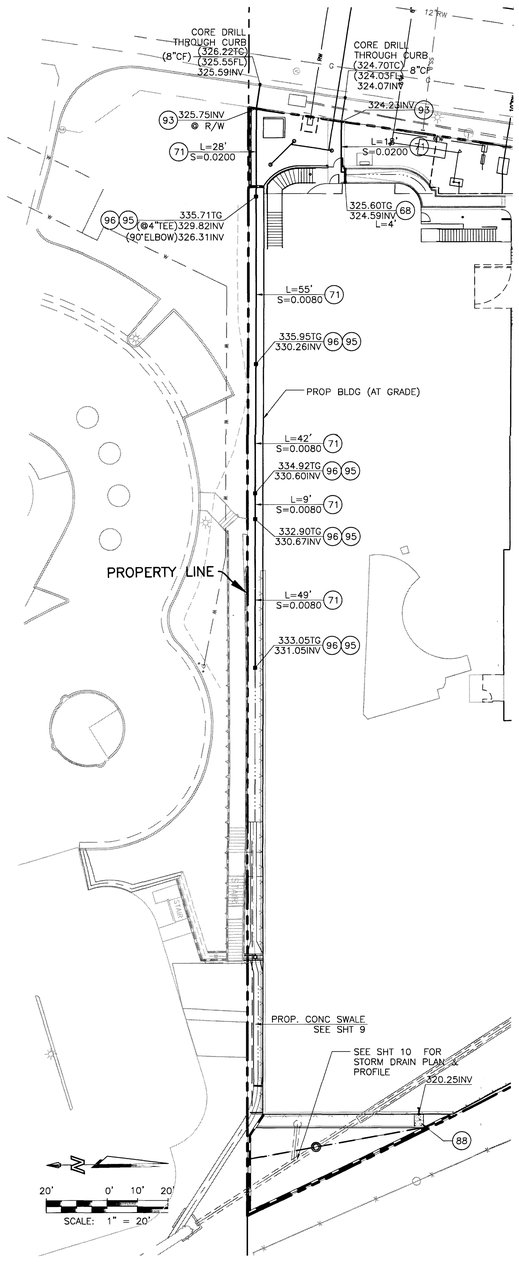

DETAIL A
SCALE: 1"=20'

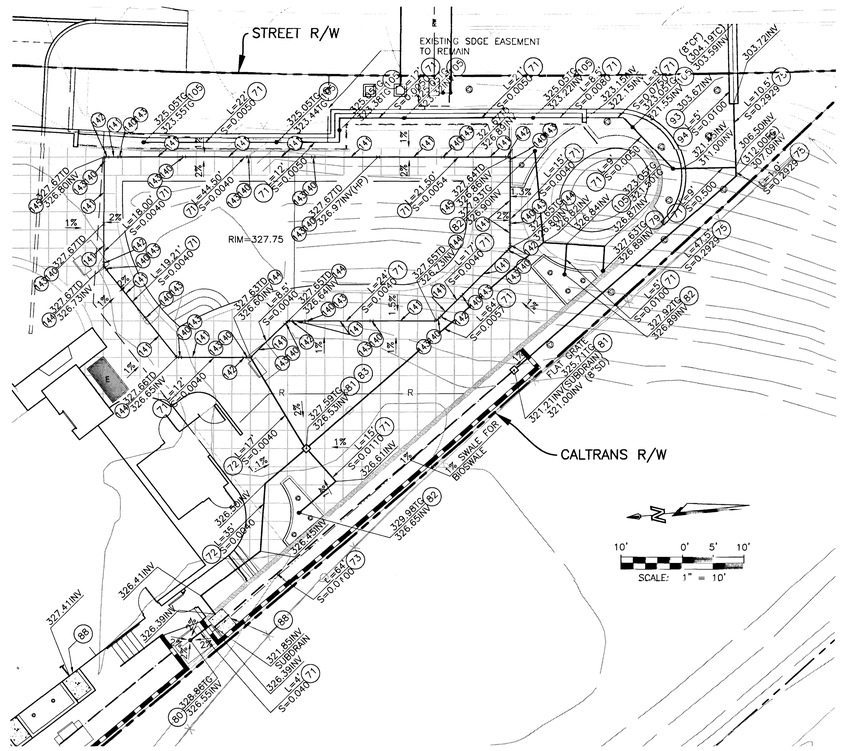

DETAIL B
SCALE: 1"=10'

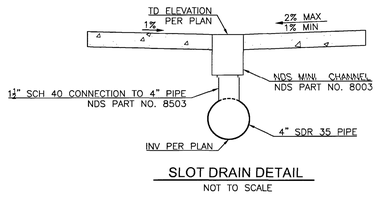

SLOT DRAIN DETAIL
NOT TO SCALE

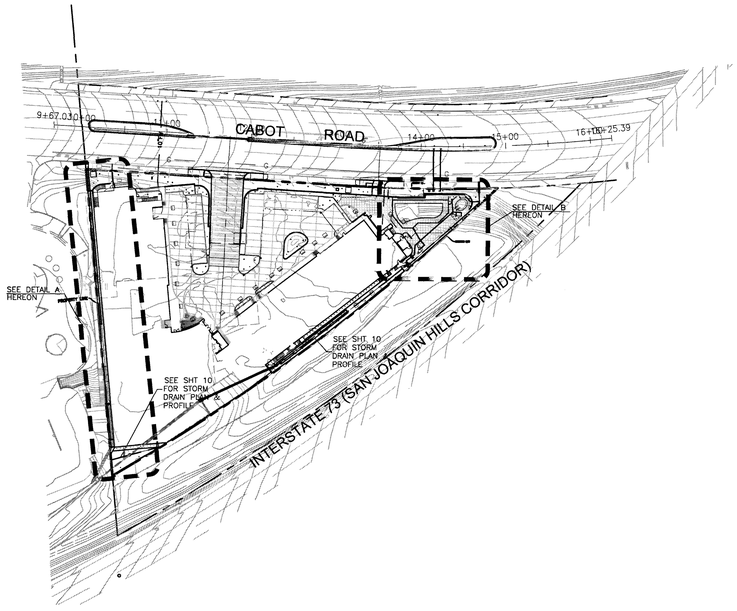

STORM DRAIN CONSTRUCTION NOTES

69 CONSTRUCT MINI CHANNEL TRENCH DRAIN PER NDS PART NO 500 & 552B W/BOTTOM OUTLET
71 CONSTRUCT 4" PVC, SDR35 INCLUDING FITTINGS
72 CONSTRUCT 6" PVC, SDR35 INCLUDING FITTINGS
73 CONSTRUCT 4" PERF PVC PIPE (SCH 80) WRAPPED WITH 140 MIRAFI PERMEABLE GEOTEXTILE OR EQUAL
75 CONSTRUCT 8" PVC, SDR35 INCLUDING FITTINGS
78 NOT USED
79 CONSTRUCT 4" GRATE INLET PER NDS PART NO 917SC (SATIN CHROME)
80 CONSTRUCT 6" GRATE INLET AND ADAPTER PER NDS PART NO 642
81 CONSTRUCT 12" X 12" GRATE INLET PER NDS PART NO 1210
82 CONSTRUCT 4" ATRIUM GRATE PER NDS PART 75
83 CONSTRUCT 12" CATCH BASIN PER NDS PART NO 1200 NGB
84 CONSTRUCT 18" X 18" ATRIUM GRATE PER NDS PART NO 1891
85 CONSTRUCT 18" X 18" LOW PROFILE ADAPTER PER NDS PART NO 1830
88 CONSTRUCT 3' X 4' RIPRAP WITH CONCRETE SLURRY - SEE DETAIL I ON SHT 3, 6" DIA (MIN)
89 CONNECT PVC TO HDPE END CAP W/"INSERTATEE" PER DETAIL X HEREON
93 POINT OF CONNECTION @ R/W
94 CONSTRUCT 3"X17" CURB-O-LET (CP-SP 317) WITH STRAIGHT ADAPTOR (CP-SPA 17)
95 CONSTRUCT 12"X12" *FLAT* GRATE PER NDS PART 1280
96 CONSTRUCT 12"X12" CATCH BASIN WITH BOTTOM OPENING PER NDS PART NO. 1200 NGB
105 CONSTRUCT 4" ATRIUM GRATE WHICH CONNECTS TO STRUCTURAL WALL SUBDRAIN SYSTEM WITH VERTICAL 4" PVC (SDR 35)
140 DOWN CONNECTION TO 4" SDR DRAIN PIPE PER NDS PART NO. 8503
141 10FT (OR CUT TO LENGTH) MICRO CHANNEL DRAIN PER NDS PART NO. 8003
142 MICRO CHANNEL CLEAN OUT PER NDS PART NO. 8653
143 1 1/2" SCH 40 PIPE CONNECTED TO 4" SDR DRAIN-SEAL ALL JOINTS WATER TIGHT
144 MICRO CHANNEL 45° ELBOW PER NDS PART NO.8303
145 MICRO CHANNEL 90° ELBOW PER NDS PART NO. 8383

LEGEND

BLDG	BUILDING
DIA	DIAMETER
FW	FIRE WATER
HP	HIGH POINT
INV	INVERT
L	LENGTH
MIN	MINIMUM
NO	NUMBER
PERF	PERFORATED
PROP	PROPOSED
PVC	POLYVINYL CHLORIDE
R/W	RIGHT OF WAY
RW	RECLAIMED WATER
S	SLOPE
SS	SEWER
SHT	SHEET
TD	TOP OF DRAIN
TG	TOP OF GRATE
W	WATER

RIGHT OF WAY
CENTER LINE

ALL RETAINING WALLS, POOLS, AND SPAS TO BE CONSTRUCTED PER SEPARATE PLANS & PERMITS. SHOWN FOR REFERENCE ONLY.

DIG ALERT
DIAL TOLL FREE 1-800-227-2600
AT LEAST TWO DAYS BEFORE YOU DIG
UNDERGROUND SERVICE ALERT OF SOUTHERN CALIFORNIA

CAUTION - NOTICE TO CONTRACTOR

THE CONTRACTOR IS SPECIFICALLY CAUTIONED THAT THE LOCATION AND/OR ELEVATION OF EXISTING UTILITIES AS SHOWN ON THESE PLANS IS BASED ON RECORDS OF THE VARIOUS UTILITY COMPANIES AND, WHERE POSSIBLE, MEASUREMENTS TAKEN IN THE FIELD. THE INFORMATION IS NOT TO BE RELIED ON AS BEING EXACT OR COMPLETE. THE CONTRACTOR SHALL CALL USA DIG ALERT AT 1-800-227-2600, 48 HOURS BEFORE ANY EXCAVATION.

AS-BUILT

NO.	DATE	REVISIONS	APP'D.	DATE
2	10/05/15	UPDATED DRAIN ADJACENT TO POOL, REVISED ELEVATION AND CONST. NOTES (SHEETS 3,8 &11)		
1	11/04/13	REPLACED LOCK & LOAD WALL W/CONCRETE PILE WALL, REVISED GFF & SUBGRADE ELEVATIONS		

PREPARED BY:
FUSCOE ENGINEERING
16795 Von Karman, Suite 100, Irvine, California 92606
tel 949.474.1960 ◦ fax 949.474.5315 ◦ www.fuscoe.com
DEBRA VALLE SCHALES RCE#043101 DATE

YARD DRAIN PLAN
CAREER LOFTS
28100 CABOT ROAD
LAGUNA NIGUEL, CA

PERMIT # G12-23

DRAWN:	MI
DESIGN:	DS
CHECKED:	OS
SCALE:	AS SHOWN
JOB NO.:	1213.01
DATE:	2013/03/12
SHEET	11 OF 15

AS-BUILT
3/8/2016
CAREER LOFTS PRECISE GRADING PLAN

P:\PROJECTS\1213.01\ENGR\GRADING\PGP\12130PG11YD.DWG (03-08-16 7:28:17PM) Plotted by: fuscoe

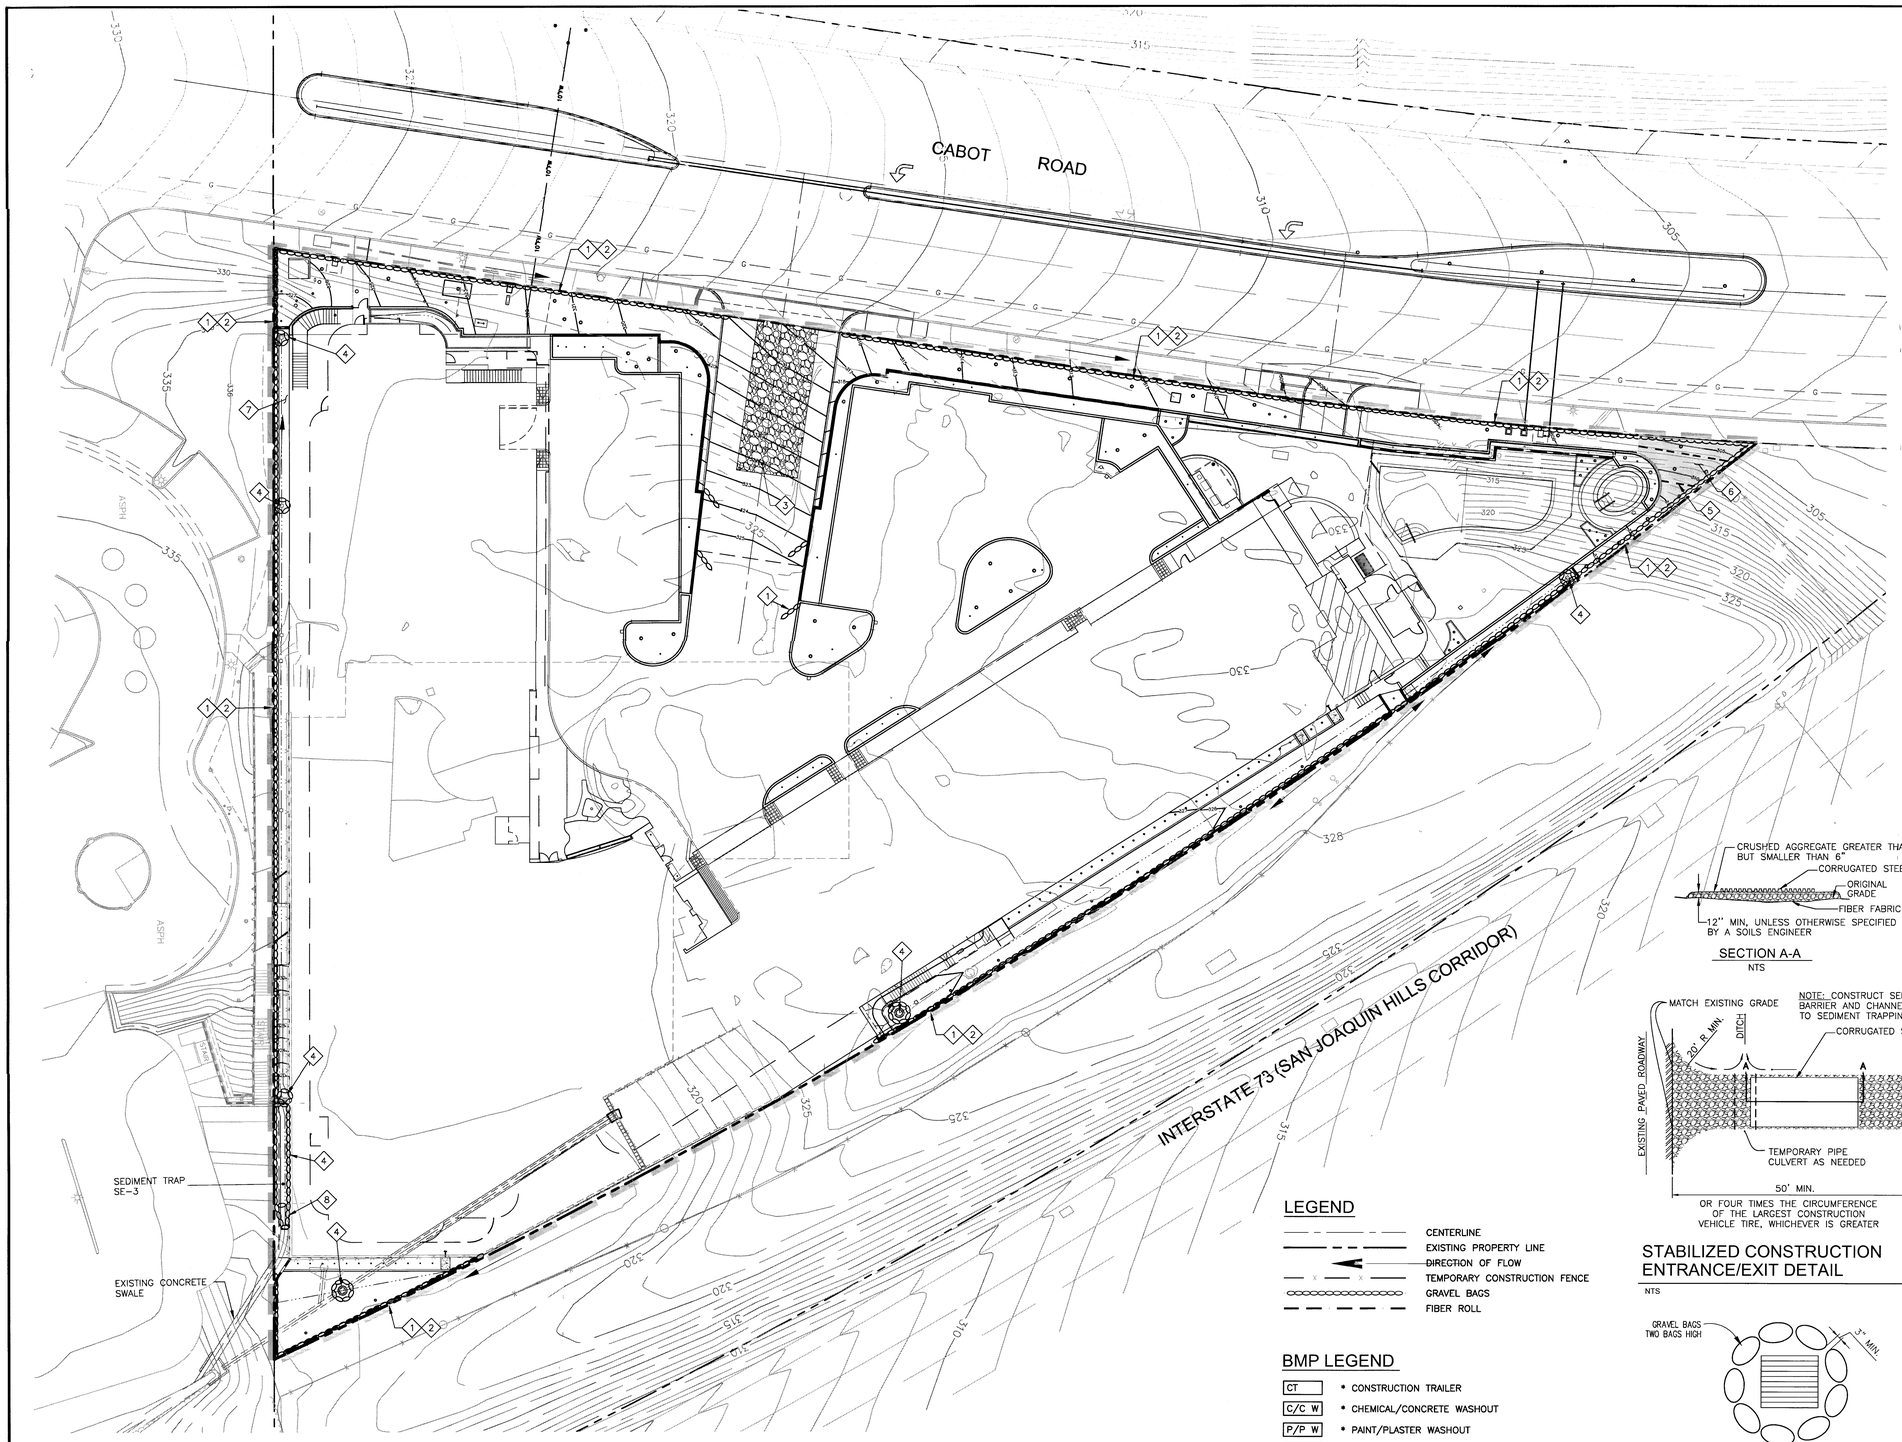

SUPERVISOR'S INSTRUCTIONS

1. IMPLEMENTATION OF THIS PLAN SHALL BE THE RESPONSIBILITY OF THE CONSTRUCTION SUPERVISOR. THIS PLAN SHALL BE REVISED BY THE CONSTRUCTION SUPERVISOR AS AUTHORIZED AGENT OF THE OWNER TO REFLECT THE CURRENT STATUS OF THE CONSTRUCTION SITE.

EXAMPLE:

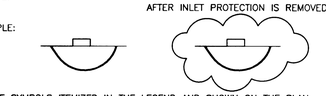

2. THE SYMBOLS ITEMIZED IN THE LEGEND AND SHOWN ON THE PLAN WILL BE MODIFIED BY THE CONSTRUCTION SUPERVISOR WHEN CONSTRUCTION CONDITIONS CHANGE BY USING A MARKING PEN ON THIS PLAN AND NOTING THE CHANGE AND DATE AS FOLLOWS:

   USING A MARKING PEN, CROSS OUT ITEMS SHOWN ON THE PLAN THAT ARE NO LONGER NECESSARY DUE TO THE CONSTRUCTION OF IMPROVEMENTS, ELIMINATION FROM THE SITE, OR RELOCATION OF THE ITEM. SYMBOLS SHOULD BE ADDED TO THE PLAN TO DELINEATE NEW ITEMS OR RELOCATIONS ON THE SITE.

   USING A MARKING PEN, DASH THE STORM DRAIN LINE AFTER THE CONSTRUCTION OF THE STORM DRAIN LINE.

   USING A MARKING PEN, DARKEN IN THE CATCH BASIN SYMBOL ON THE PLAN AFTER CONSTRUCTION IS COMPLETED.

   USING A MARKING PEN, CLOUD LANDSCAPE AREAS WHICH HAVE BEEN PLANTED AND LABEL THE AREA WITH A CIRCLED LETTER FOR REFERENCE.

3. WHEN MARKING ANY CHANGES ON THE PLAN, BE SURE TO NOTE THE DATE ADJACENT TO THE MARKED REVISION.
4. WHEN MAKING ANY REVISIONS ON THE PLAN, THE SUPERVISOR SHALL NOTE THE DATE ON THE SUPERVISOR'S "LATEST REVISION" LOG.

LIST OF CONTRACTORS

THE FOLLOWING CONTRACTORS AND/OR SUBCONTRACTORS HAVE BEEN MADE AWARE OF THE CONDITIONS OF THIS PLAN AND RESPONSIBLE FOR COMPLIANCE OF ITEMS SPECIFIED IN THE GENERAL CONSTRUCTION ACTIVITY STORM WATER PERMIT AS THEY RELATE TO THEIR SPECIFIC MATERIALS AND/OR TASKS.

	NAME / COMPANY	SIGNATURE / DATE
1.		
2.		
3.		
4.		
5.		
6.		
7.		
8.		
9.		
10.		

EROSION CONTROL NOTES

1. INSTALL ONE ROW OF GRAVEL BAGS, TWO TIERS HIGH
2. INSTALL TEMPORARY CONSTRUCTION FENCE
3. INSTALL "TREK-TRAK" PLATE OR APPROVED EQUAL TO PROTECT INGRESS/EGRESS ROUTES PER DETAIL 1, SHT.-14. EXACT LOCATION TO BE DETERMINED BY CONTRACTOR.
4. INSTALL GRAVEL BAGS AT PROPOSED GRATE INLET PER DETAIL 2, SHT.-14.
5. INSTALL FIBER ROLL EVERY 15-FEET WHERE SHOWN AND PER DETAIL 3, SHT.-14 TO DISTURBED SLOPE.
6. INSTALL COMPOST BLANKET (EC-14).
7. INSTALL HYDROSEEDING (EX-4)
8. INSTALL TEMPORARY 6" PVC PIPE W/ATRIUM GRATE INLET (SEE DETAIL 4)

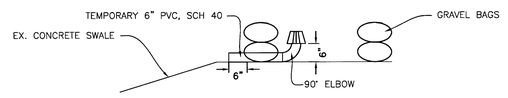

TEMPORARY PIPE W/ GRATE INLET (4)
NTS

IT IS THE CONTRACTOR'S RESPONSIBILITY TO KEEP THIS ECP MAP CURRENT, ADDING ITEMS AND MOVING THEM AS NECESSARY AND/OR REMOVING ITEMS WHEN NO LONGER NEEDED. THE CONTRACTOR MAY BE ASKED AT ANY TIMETO PRODUCE THIS MAP TO CITY OF REGULATORY OFFICIALS. FAILURE TO KEEP IT CURRENT CAN RESULT IN A FINE. HAND-MARKED ALTERATIONS WITH INITIALS AND DATE ARE SUFFICIENT.

LEGEND

- CENTERLINE
- EXISTING PROPERTY LINE
- DIRECTION OF FLOW
- TEMPORARY CONSTRUCTION FENCE
- GRAVEL BAGS
- FIBER ROLL

BMP LEGEND

CT	* CONSTRUCTION TRAILER
C/C W	* CHEMICAL/CONCRETE WASHOUT
P/P W	* PAINT/PLASTER WASHOUT
STOCK	* SAND/GRAVEL BAG STOCKPILE
STORE	* STORAGE AREA
CONST	* ACTIVE CONSTRUCTION AREA
DONE	* COMPLETED/OCCUPIED AREA
VEH	* VEHICLE/STAGING AREA

* TO BE DETERMINED ON-SITE BY PROJECT SUPERINTENDENT AND UPDATED HEREON

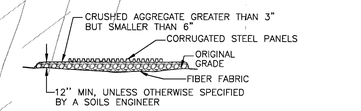

SECTION A-A
NTS

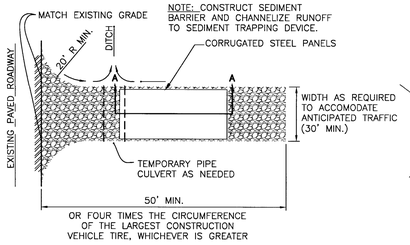

STABILIZED CONSTRUCTION ENTRANCE/EXIT DETAIL (1)
NTS

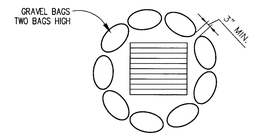

TYPICAL GRATE INLET PROTECTION (2)
NTS

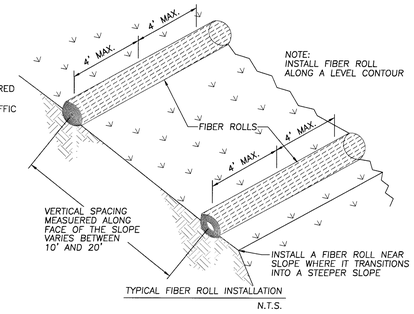

TYPICAL FIBER ROLL INSTALLATION
N.T.S.

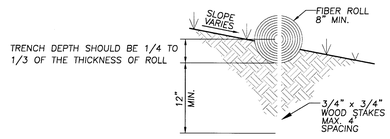

TYPICAL FIBER ROLL INSTALLATION (3)
NTS

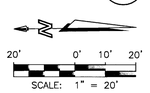

DIG ALERT
DIAL TOLL FREE 1-800-227-2600
AT LEAST TWO DAYS BEFORE YOU DIG
UNDERGROUND SERVICE ALERT OF SOUTHERN CALIFORNIA

CAUTION - NOTICE TO CONTRACTOR

THE CONTRACTOR IS SPECIFICALLY CAUTIONED THAT THE LOCATION AND/OR ELEVATION OF EXISTING UTILITIES AS SHOWN ON THESE PLANS IS BASED ON RECORDS OF THE VARIOUS UTILITY COMPANIES AND, WHERE POSSIBLE, MEASUREMENTS TAKEN IN THE FIELD. THE INFORMATION IS NOT TO BE RELIED ON AS BEING EXACT OR COMPLETE. THE CONTRACTOR SHALL CALL USA DIG ALERT AT 1-800-227-2600, 48 HOURS BEFORE ANY EXCAVATION.

AS-BUILT

NO.	DATE	REVISIONS	APP'D.	DATE
2	10/05/15	UPDATED DRAIN ADJACENT TO POOL, REVISED ELEVATION AND CONST. NOTES (SHEETS 3,8 &11)		
1	11/04/13	REPLACED LOCK & LOAD WALL W/CONCRETE PILE WALL, REVISED GFF & SUBGRADE ELEVATIONS		

PREPARED BY:
FUSCOE ENGINEERING
16795 Von Karman, Suite 100, Irvine, California 92606
tel 949.474.1960 ◦ fax 949.474.5315 ◦ www.fuscoe.com
DEBRA VALLE SCHALES RCE#043101 DATE 3/9/16
REGISTERED PROFESSIONAL ENGINEER DEBRA VALLE SCHALES No. 43101 CIVIL STATE OF CALIFORNIA 3/9/16

EROSION CONTROL PLAN
CAREER LOFTS
28100 CABOT ROAD
LAGUNA NIGUEL, CA

PERMIT # G12-23

DRAWN:	MI
DESIGN:	DS
CHECKED:	OS
SCALE:	AS SHOWN
JOB NO.:	1213.01
DATE:	2013/03/12
SHEET	12 OF 15

AS-BUILT 3/8/2016
CAREER LOFTS PRECISE GRADING PLAN

P:\PROJECTS\1213.01\ENG\GRADING\ASP\1213501PG12EC.DWG (03-08-16 7:29:45PM) Plotted by: fuscoe

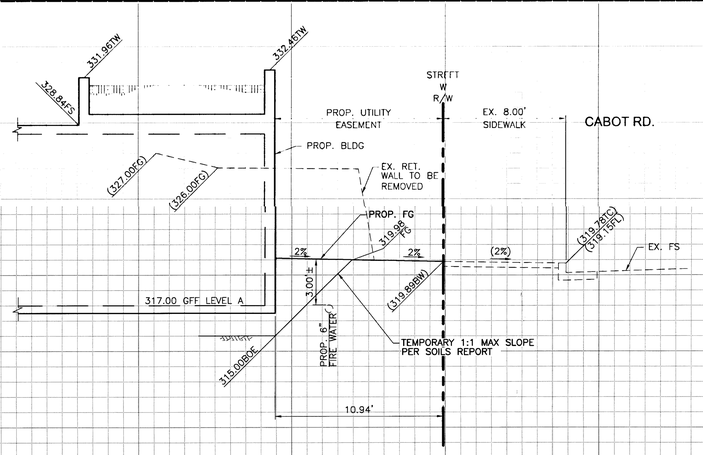

CABOT ROAD-STA 11+25.00 (A)

SCALE: 1"=4'

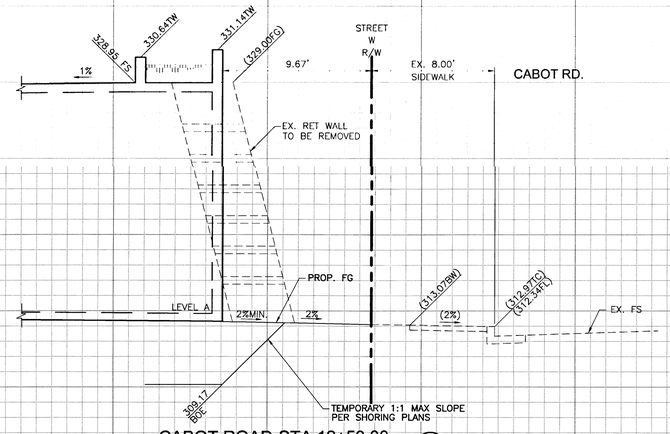

CABOT ROAD-STA 12+50.00 (B)

SCALE: 1"=4'

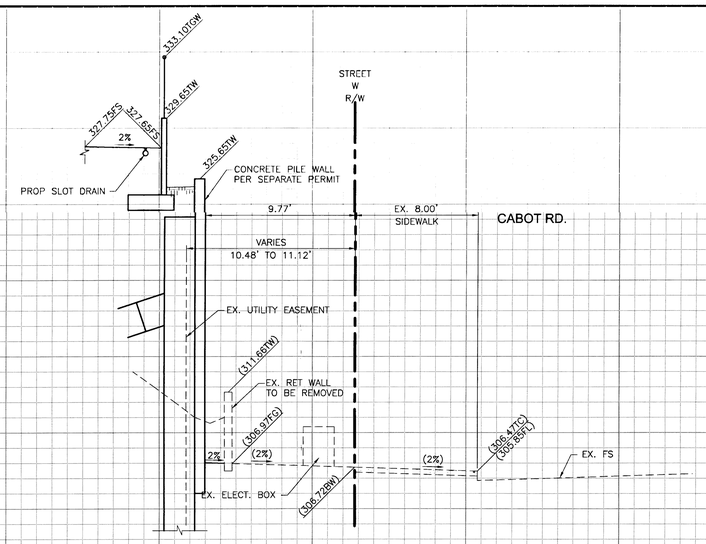

CABOT ROAD-STA 14+00.00 (C)

SCALE: 1"=4'

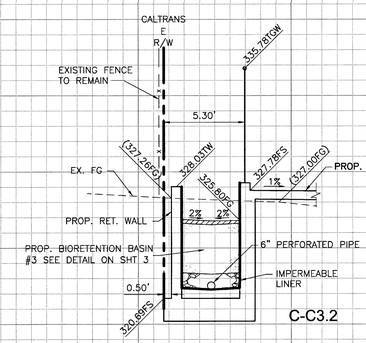

C-C3.2

SECTION D-D (D)

SCALE: 1"=4'

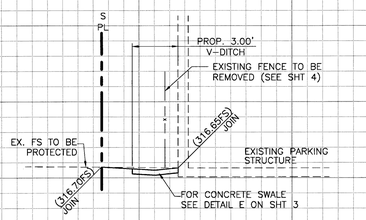

SECTION G-G (G)

SCALE: 1"=4'

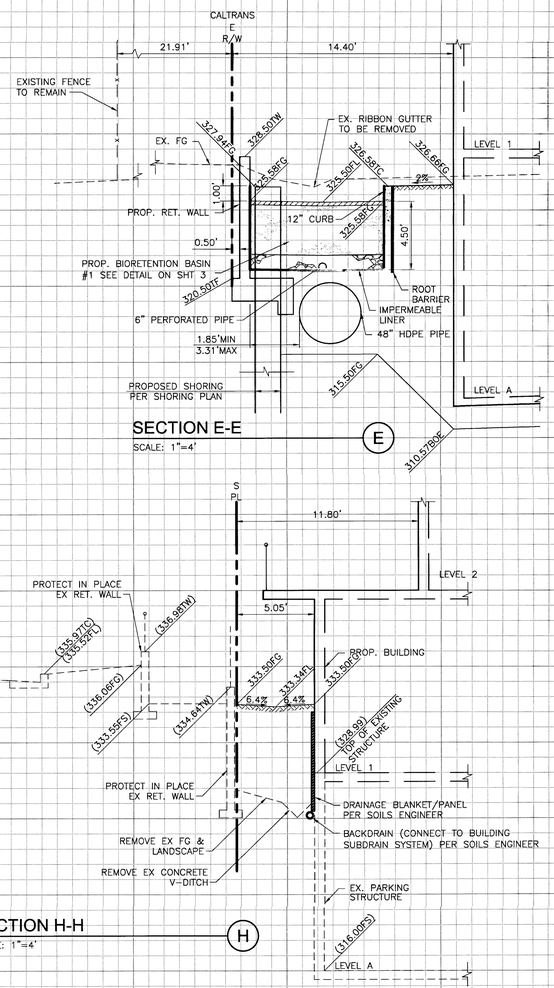

SECTION E-E (E)

SCALE: 1"=4'

SECTION H-H (H)

SCALE: 1"=4'

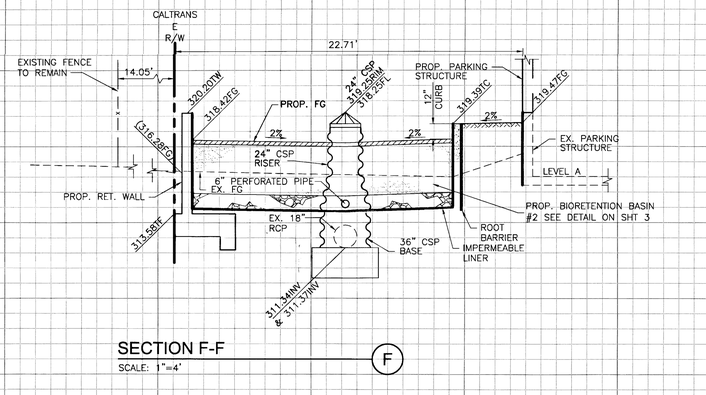

SECTION F-F (F)

SCALE: 1"=4'

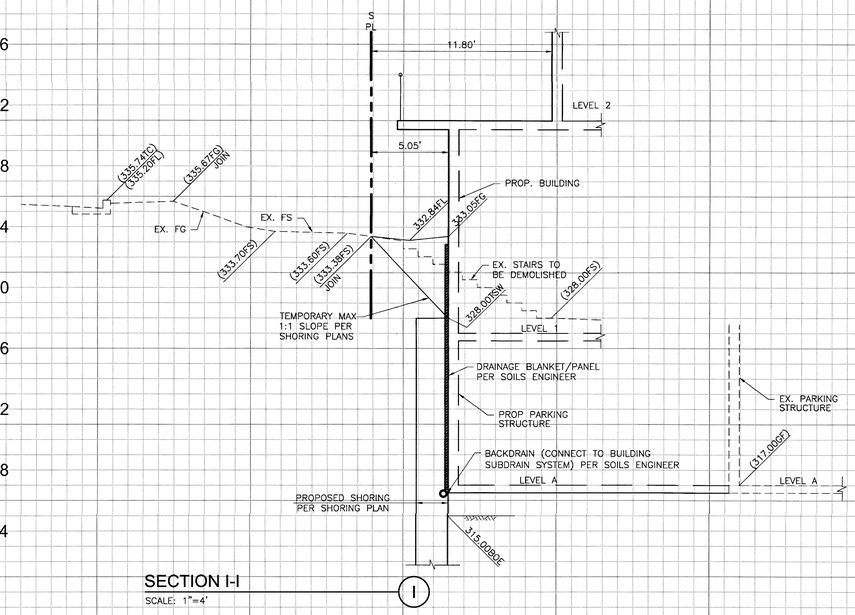

SECTION I-I (I)

SCALE: 1"=4'

AS-BUILT

NO.	DATE	REVISIONS	APP'D.	DATE
2	10/05/15	UPDATED DRAIN ADJACENT TO POOL, REVISED ELEVATION AND CONST. NOTES (SHEETS 3,8 &11)		
1	11/04/13	REPLACED LOCK & LOAD WALL W/CONCRETE PILE WALL, REVISED GFF & SUBGRADE ELEVATIONS		

PREPARED BY:

FUSCOE ENGINEERING

16795 Von Karman, Suite 100, Irvine, California 92606
tel 949.474.1960 ◦ fax 949.474.5315 ◦ www.fuscoe.com

DEBRA VALLE SCHALES RCE#043101 — DATE 3/9/16

REGISTERED PROFESSIONAL ENGINEER — DEBRA VALLE SCHALES — no. 43101 — CIVIL — STATE OF CALIFORNIA — 3/9/16

SECTIONS
CAREER LOFTS
28100 CABOT ROAD
LAGUNA NIGUEL, CA

PERMIT # G12-23

DRAWN:	MI
DESIGN:	DS
CHECKED:	OS
SCALE:	AS SHOWN
JOB NO.:	1213.01
DATE:	2013/03/12

SHEET 13 OF 15

3/8/2016

CAREER LOFTS
PRECISE GRADING PLAN

AS-BUILT

Plotted by: fuscoe
F:\PROJECTS\1213\01\ENG\GRADING\PGPLN1213PG13DT.DWG (03-08-16 7:30:00PM)

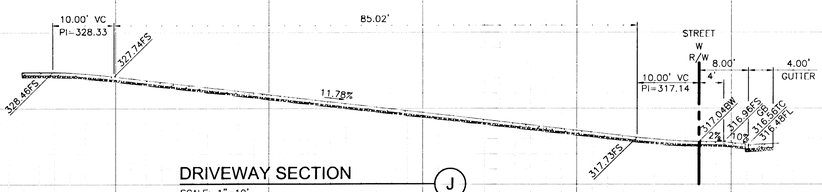

DRIVEWAY SECTION
SCALE: 1"=10' (J)

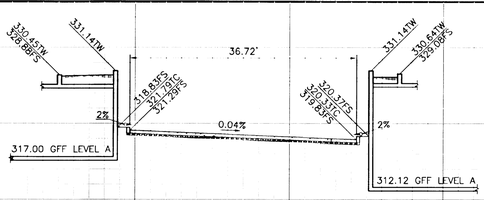

DRIVEWAY SECTION
SCALE: 1"=10' (K)

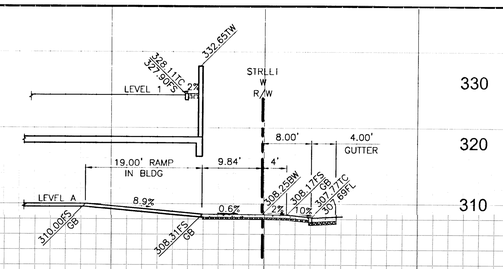

DRIVEWAY SECTION
SCALE: 1"=10' (O)

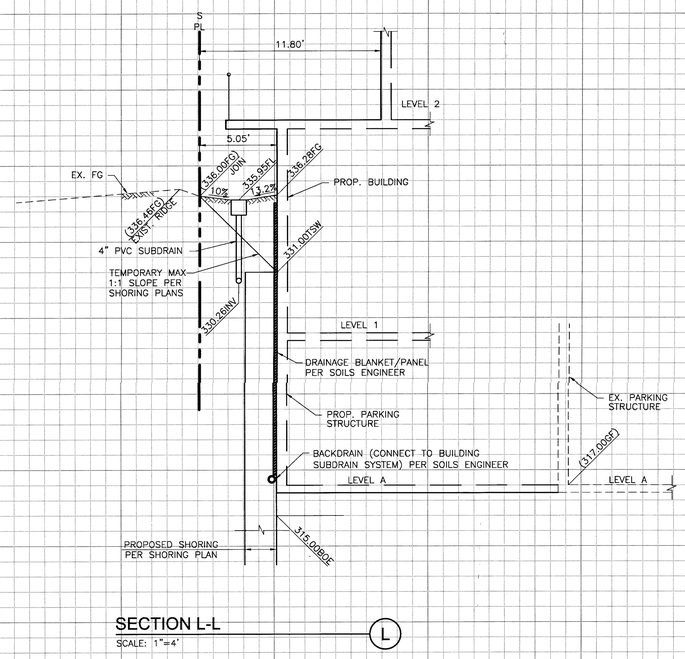

SECTION L-L
SCALE: 1"=4' (L)

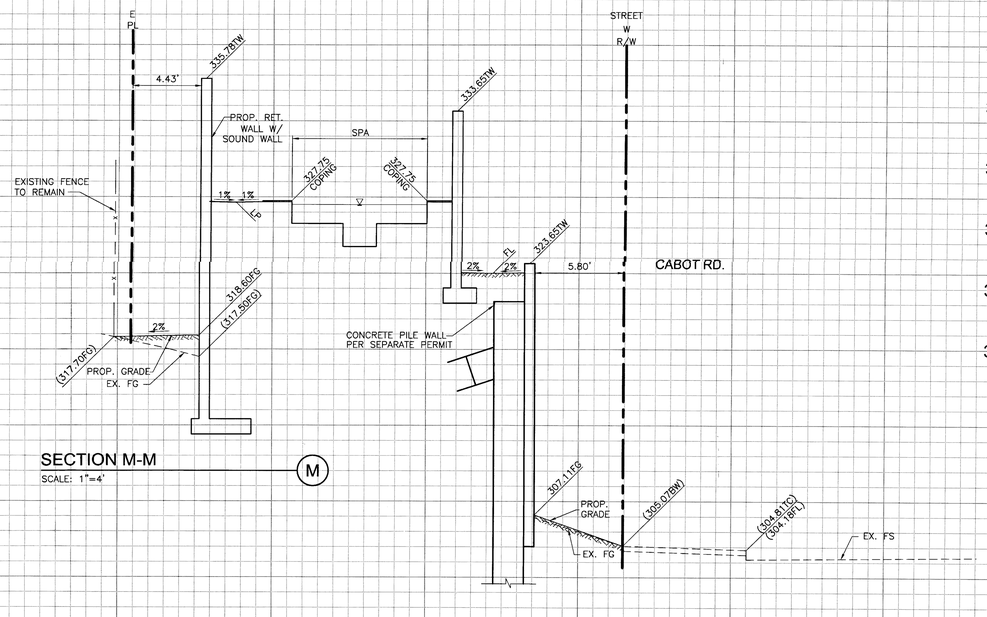

SECTION M-M
SCALE: 1"=4' (M)

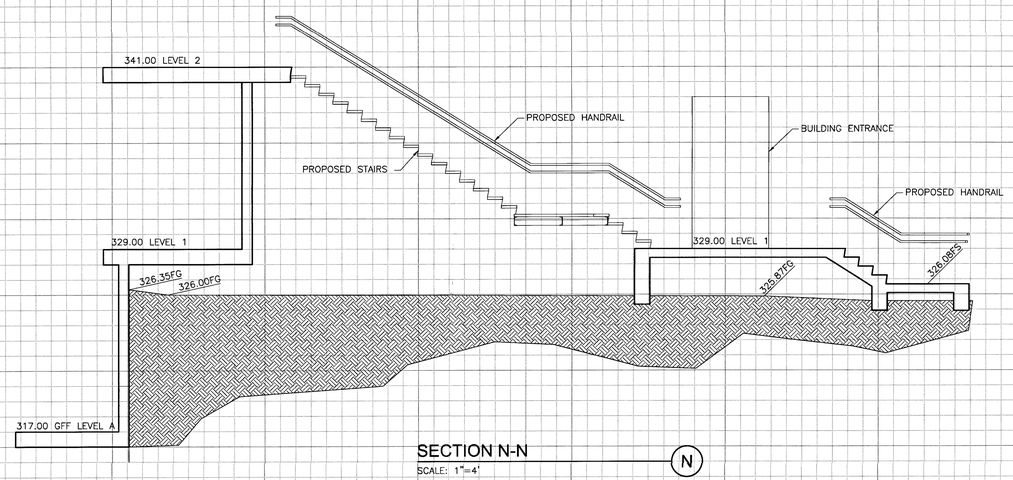

SECTION N-N
SCALE: 1"=4' (N)

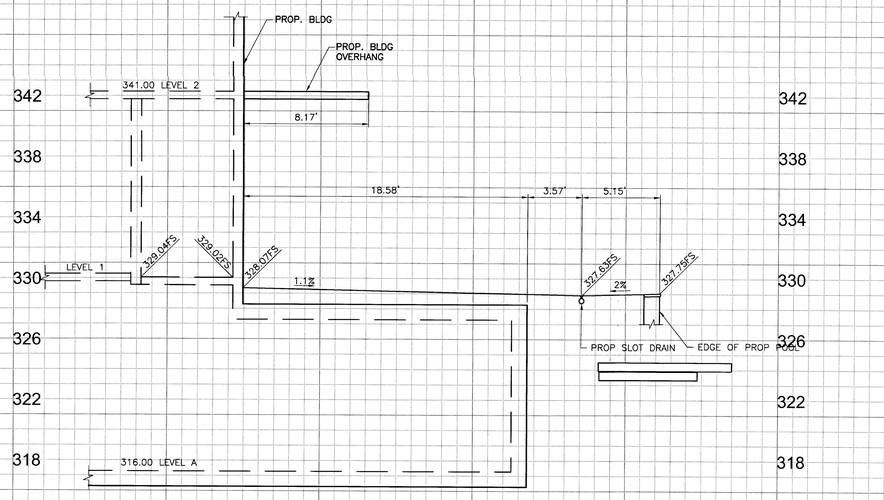

SECTION P-P
SCALE: 1"=4' (P)

AS-BUILT

NO.	DATE	REVISIONS	APP'D.	DATE
2	10/05/15	UPDATED DRAIN ADJACENT TO POOL, REVISED ELEVATION AND CONST. NOTES (SHEETS 3,8 &11)		
1	11/04/13	REPLACED LOCK & LOAD WALL W/CONCRETE PILE WALL, REVISED GFF & SUBGRADE ELEVATIONS		

PREPARED BY:
FUSCOE ENGINEERING
16795 Von Karman, Suite 100, Irvine, California 92606
tel 949.474.1960 ◦ fax 949.474.5315 ◦ www.fuscoe.com
DEBRA VALLE SCHALES RCE#043101 DATE 3/9/16

PERMIT # G12-23

SECTIONS
CAREER LOFTS
28100 CABOT ROAD
LAGUNA NIGUEL, CA

DRAWN:	MI
DESIGN:	DS
CHECKED:	OS
SCALE:	AS SHOWN
JOB NO.:	1213.01
DATE:	2013/03/12

SHEET 14 OF 15

3/8/2016
AS-BUILT
CAREER LOFTS
PRECISE GRADING PLAN

P:\PROJECTS\1213.01\ENG\GRADING\PGP\12130 PGP 401.DWG (03-08-16 7:30:15PM) Plotted by: fuscoe

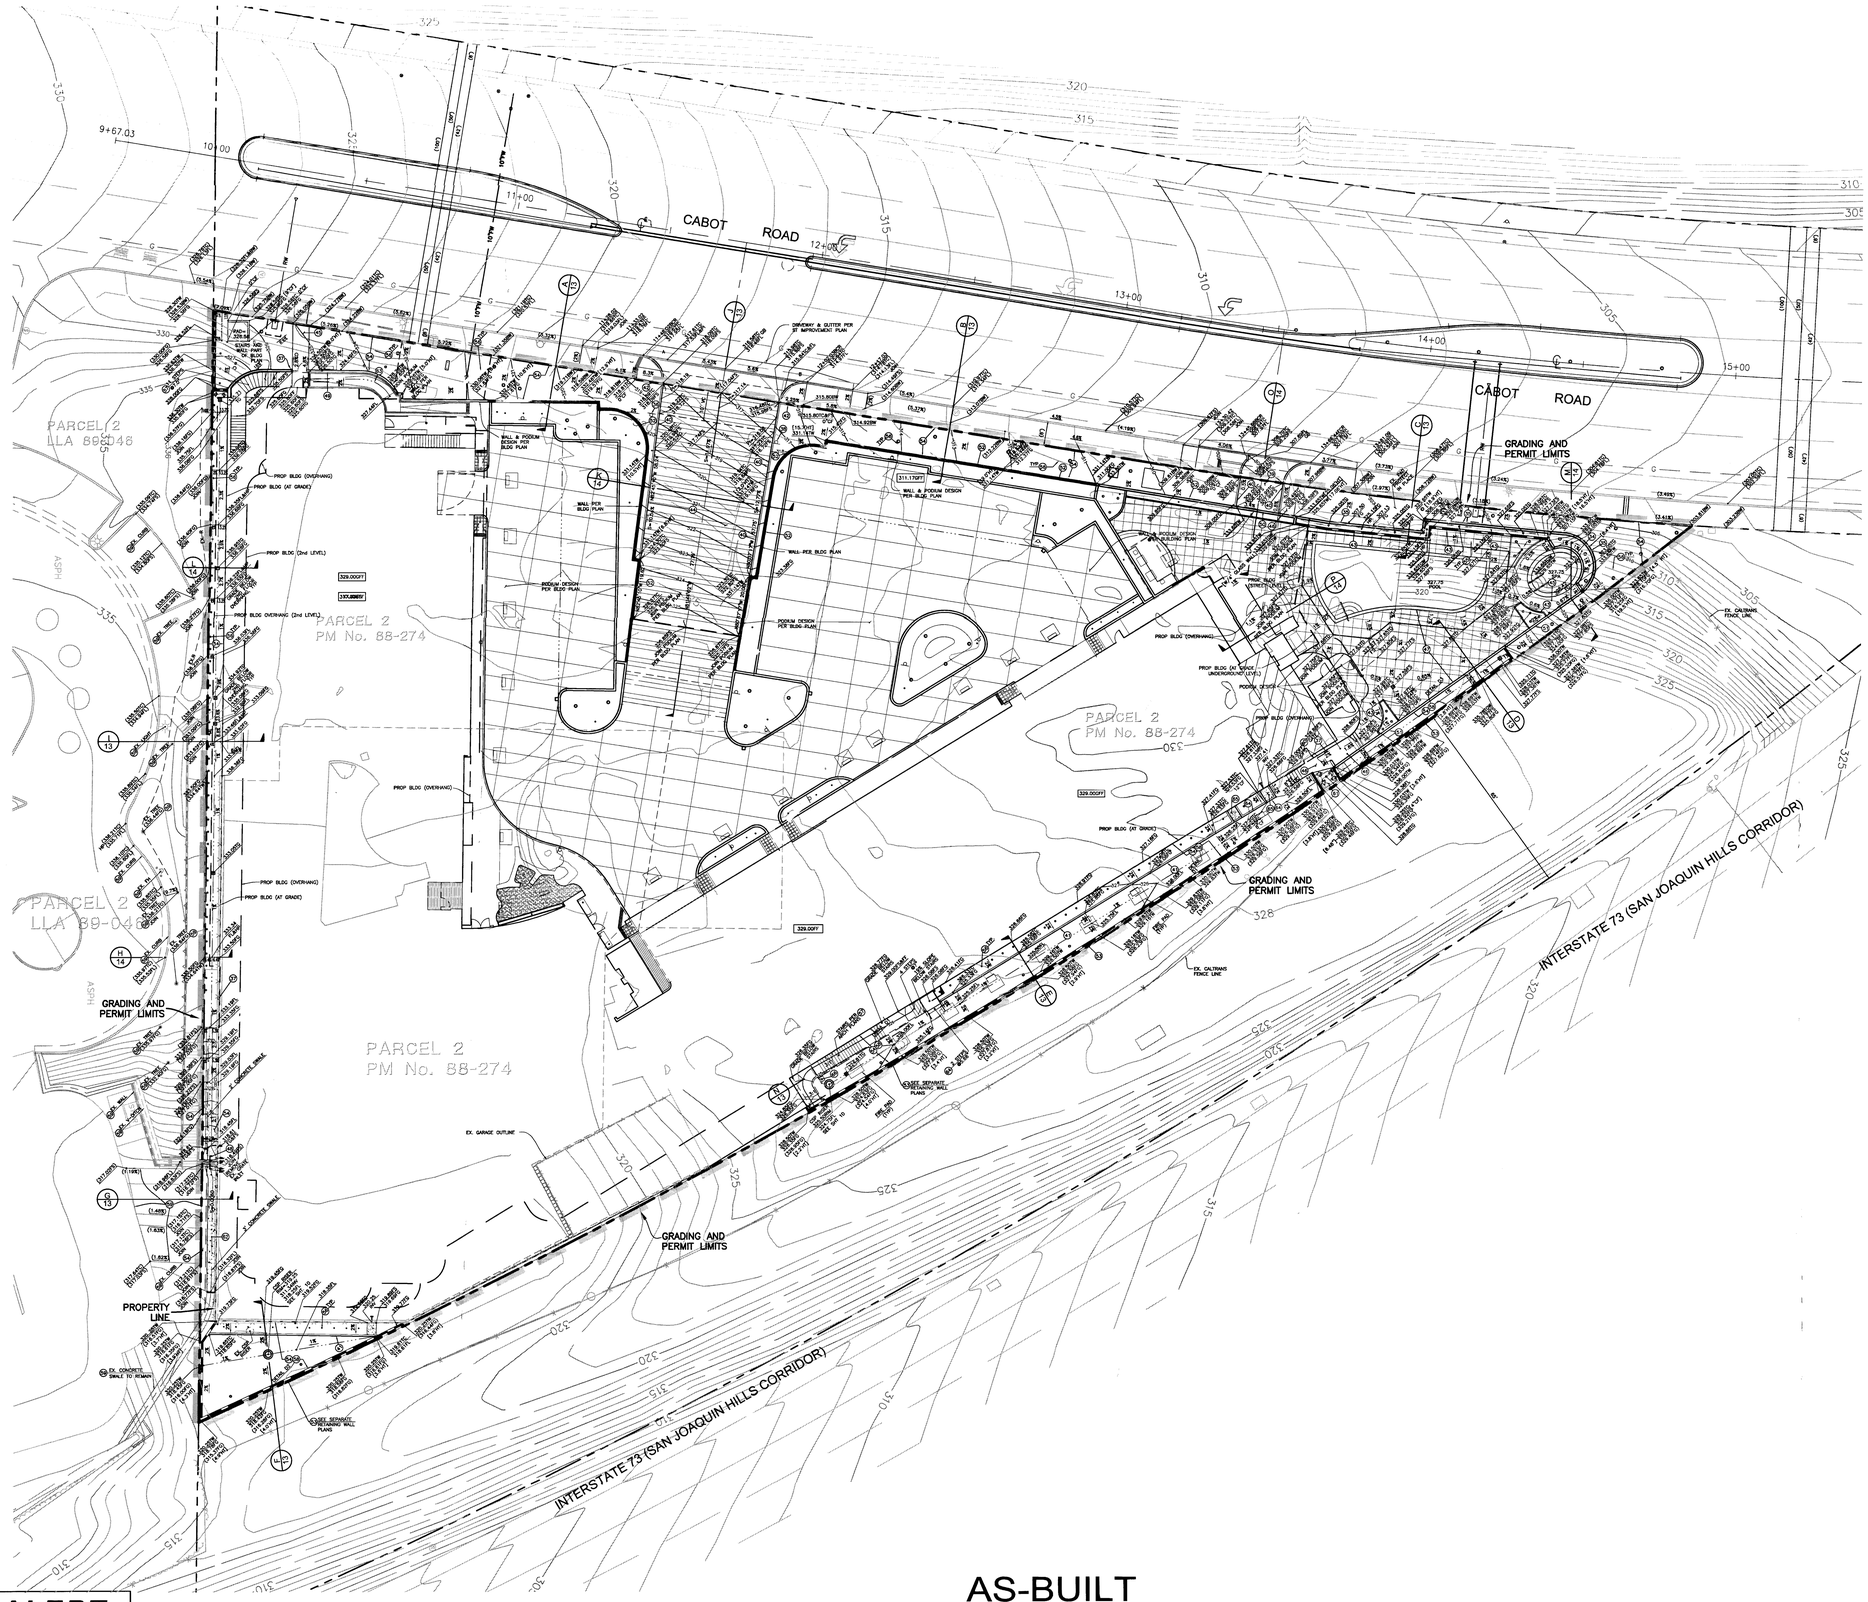

20' 0' 10' 20' 40'

SCALE: 1" = 20'

AS-BUILT

NO.	DATE	REVISIONS	APP'D.	DATE
2	10/05/15	UPDATED DRAIN ADJACENT TO POOL, REVISED ELEVATION AND CONST. NOTES (SHEETS 3,8 &11)		
1	11/04/13	REPLACED LOCK & LOAD WALL W/CONCRETE PILE WALL, REVISED GFF & SUBGRADE ELEVATIONS		

DIG ALERT

DIAL TOLL FREE
1-800-227-2600
AT LEAST TWO DAYS BEFORE YOU DIG

UNDERGROUND SERVICE ALERT OF SOUTHERN CALIFORNIA

CAUTION - NOTICE TO CONTRACTOR

THE CONTRACTOR IS SPECIFICALLY CAUTIONED THAT THE LOCATION AND/OR ELEVATION OF EXISTING UTILITIES AS SHOWN ON THESE PLANS IS BASED ON RECORDS OF THE VARIOUS UTILITY COMPANIES AND, WHERE POSSIBLE, MEASUREMENTS TAKEN IN THE FIELD. THE INFORMATION IS NOT TO BE RELIED ON AS BEING EXACT OR COMPLETE. THE CONTRACTOR SHALL CALL USA DIG ALERT AT 1-800-227-2600, 48 HOURS BEFORE ANY EXCAVATION.

PREPARED BY:
FUSCOE ENGINEERING
16795 Von Karman, Suite 100, Irvine, California 92606
tel 949.474.1960 ◊ fax 949.474.5315 ◊ www.fuscoe.com
DEBRA VALLE SCHALES RCE#043101 DATE 3/9/16

PERMIT # G12-23

PRECISE GRADING TOTAL SITE
CAREER LOFTS
28100 CABOT ROAD
LAGUNA NIGUEL, CA

DRAWN:	MI
DESIGN:	DS
CHECKED:	OS
SCALE:	AS SHOWN
JOB NO.:	1213.01
DATE:	2013/03/12
SHEET	15 OF 15

AS-BUILT 3/8/2016

CAREER LOFTS
PRECISE GRADING PLAN

P:\PROJECTS\1213\01\ENG\GRADING\PGP\1213PG15TOT.DWG (03-08-16 7:30:53PM) Plotted by: fuscoe